


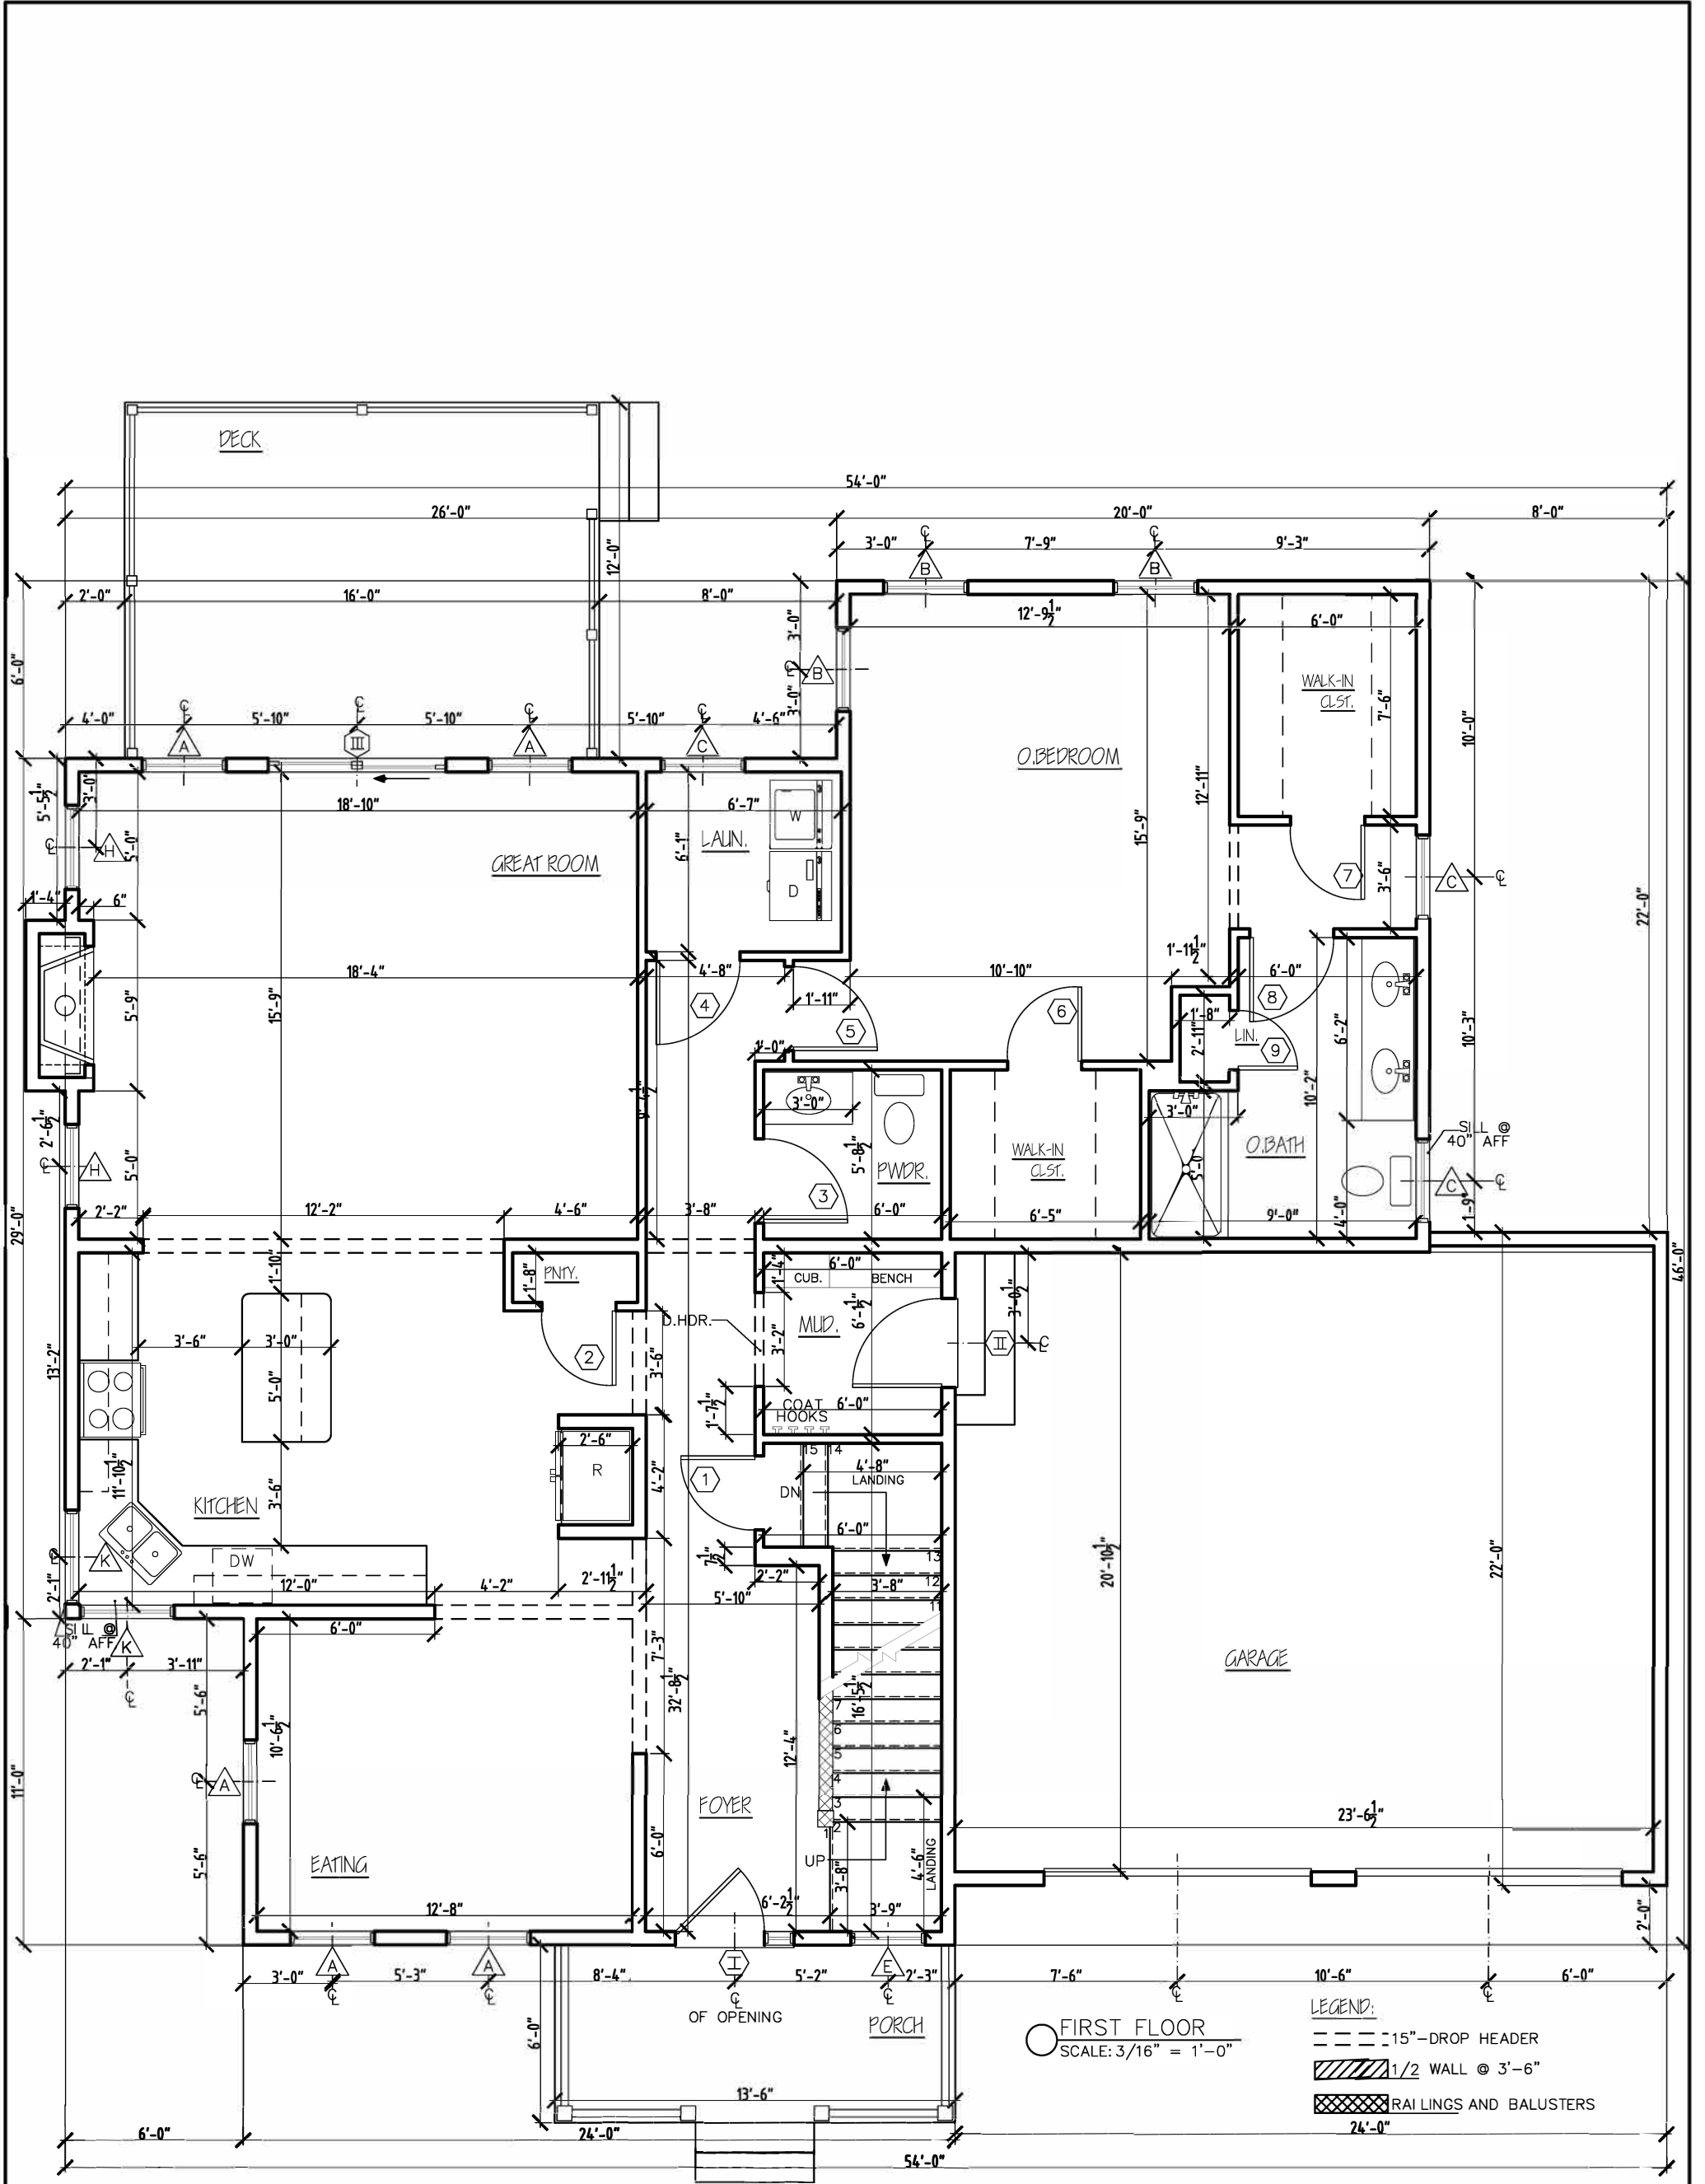

FIRST FLOOR
SCALE: 3/16" = 1'-0"

- LEGEND:
- 15"-DROP HEADER
 - 1/2 WALL @ 3'-6"
 - RAILINGS AND BALUSTERS

GARDENSIDE


WEBB

REV


STERLING HOMES

1037 HINESBURG ROAD / SUITE A / S. BURLINGTON, VT 05403
SCALE: 3/16" = 1'-0" DATE: 07/26/21

28

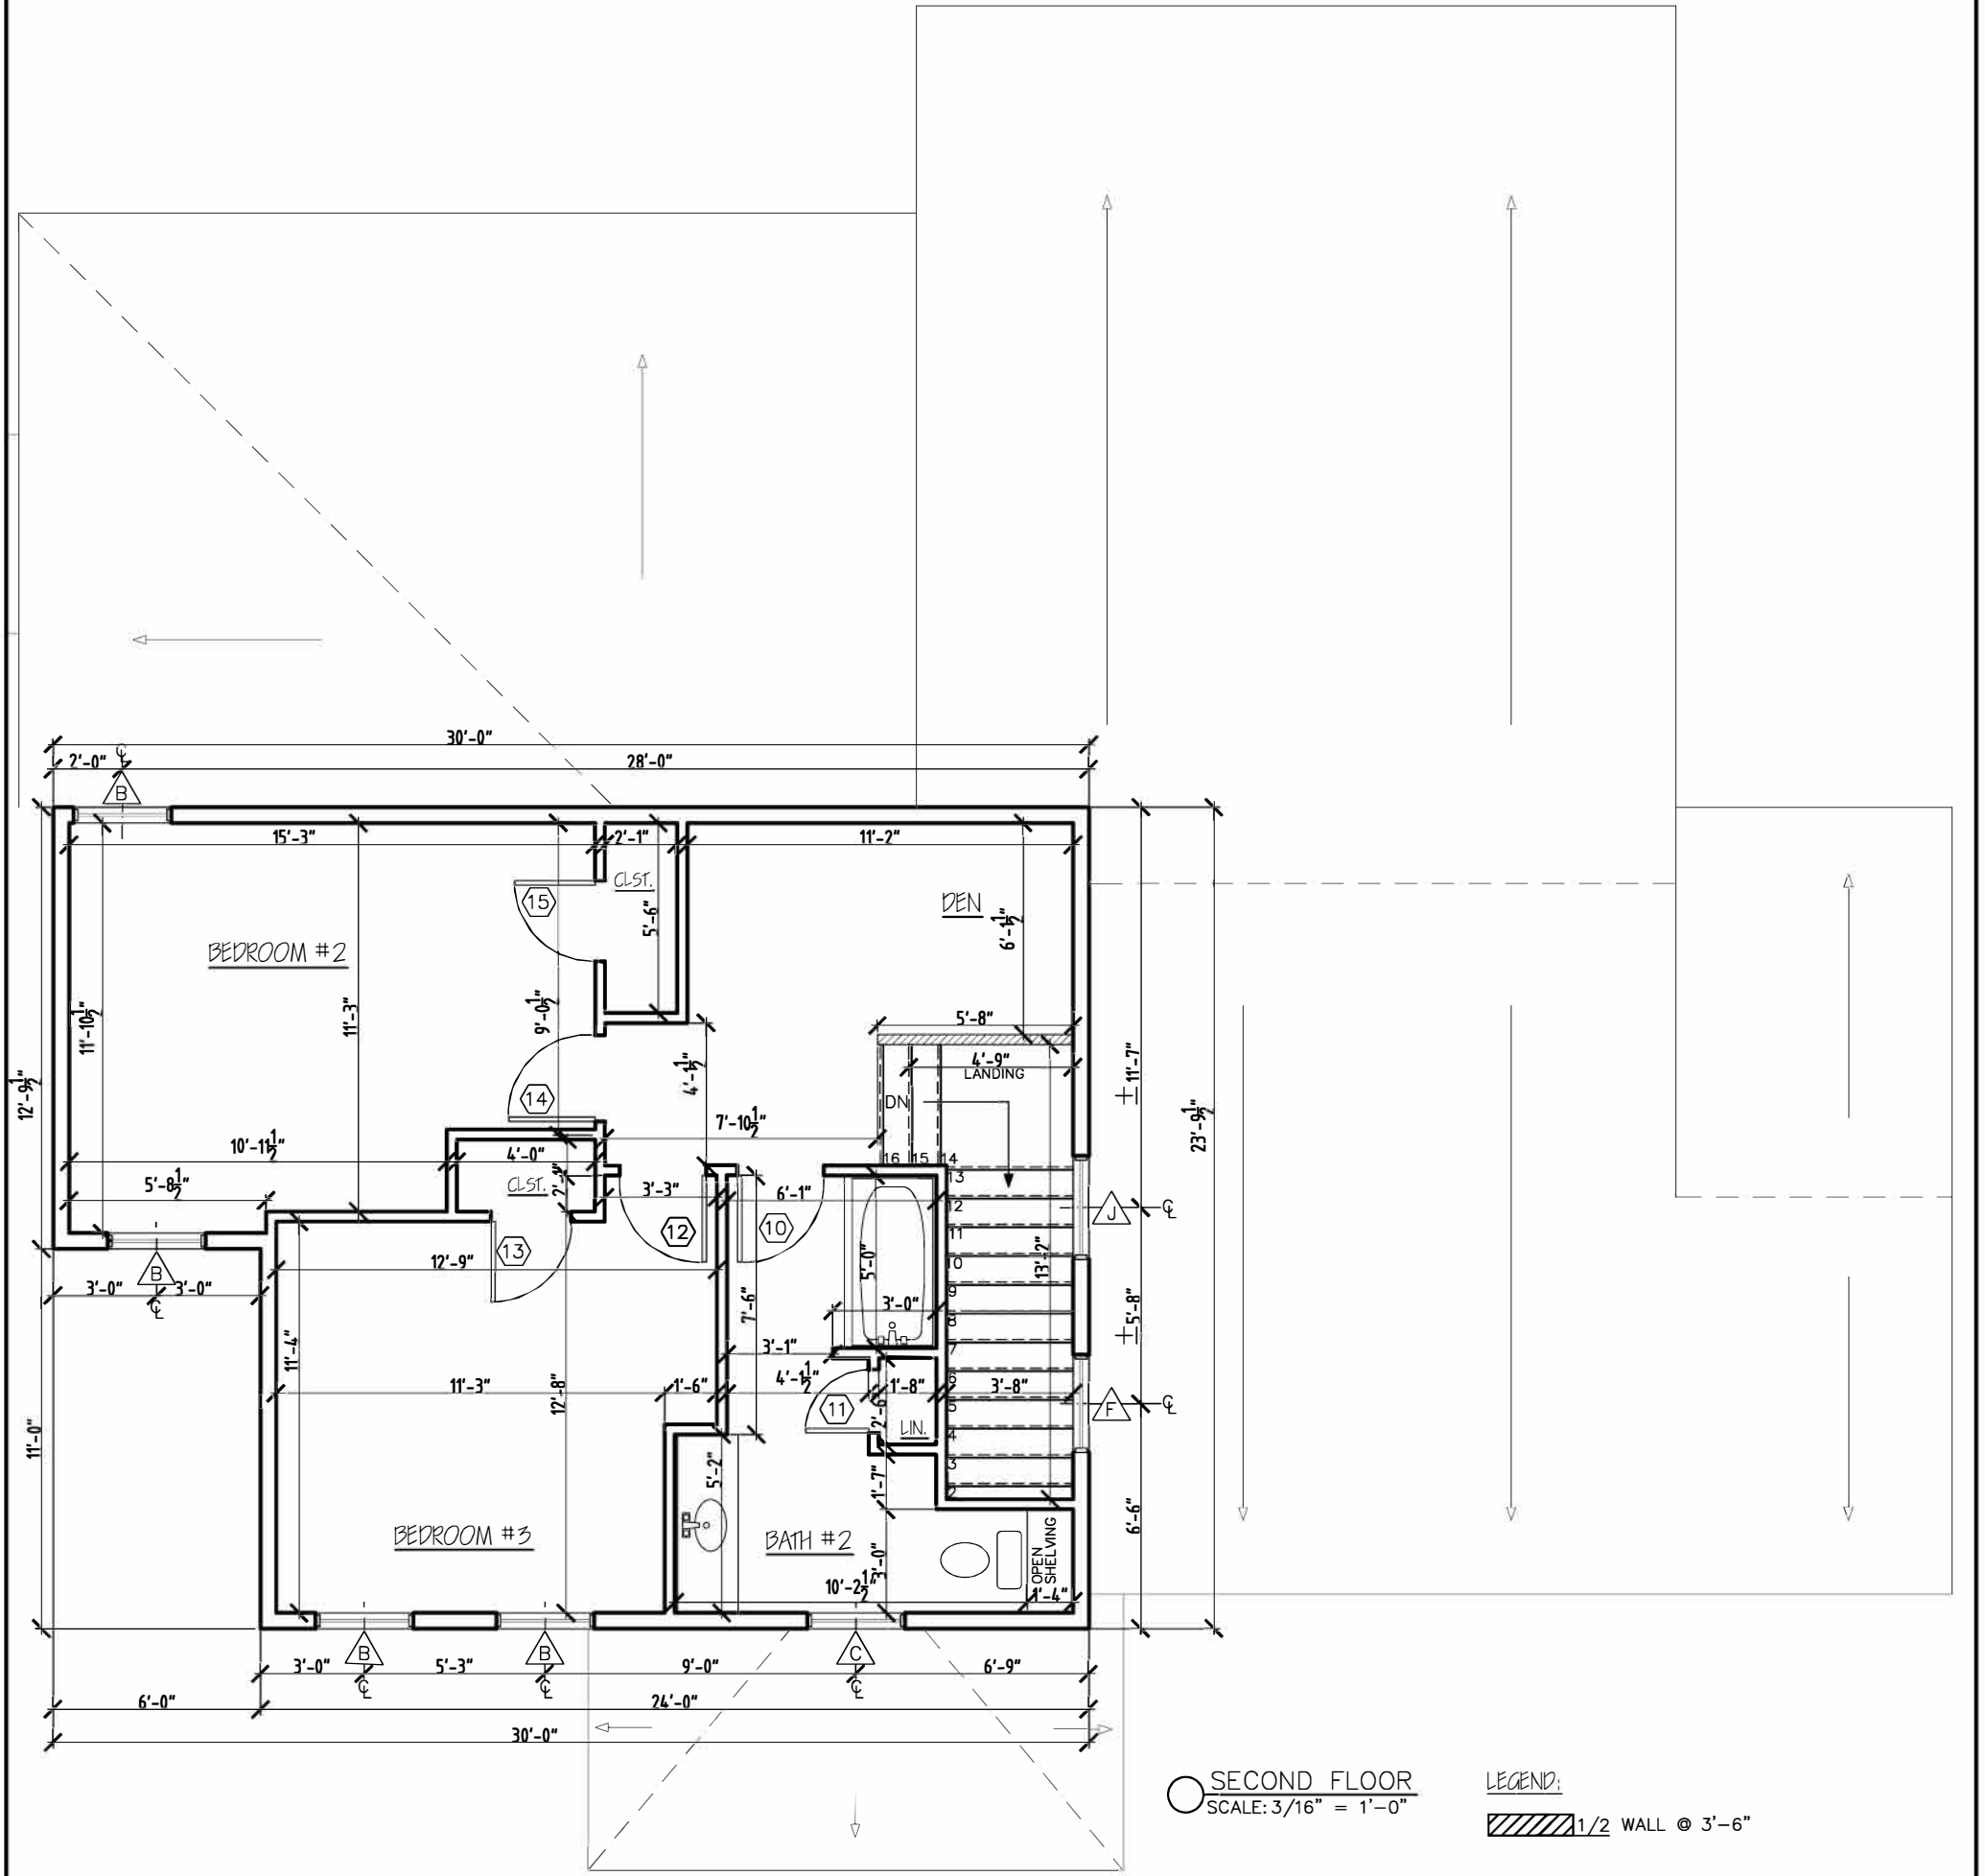



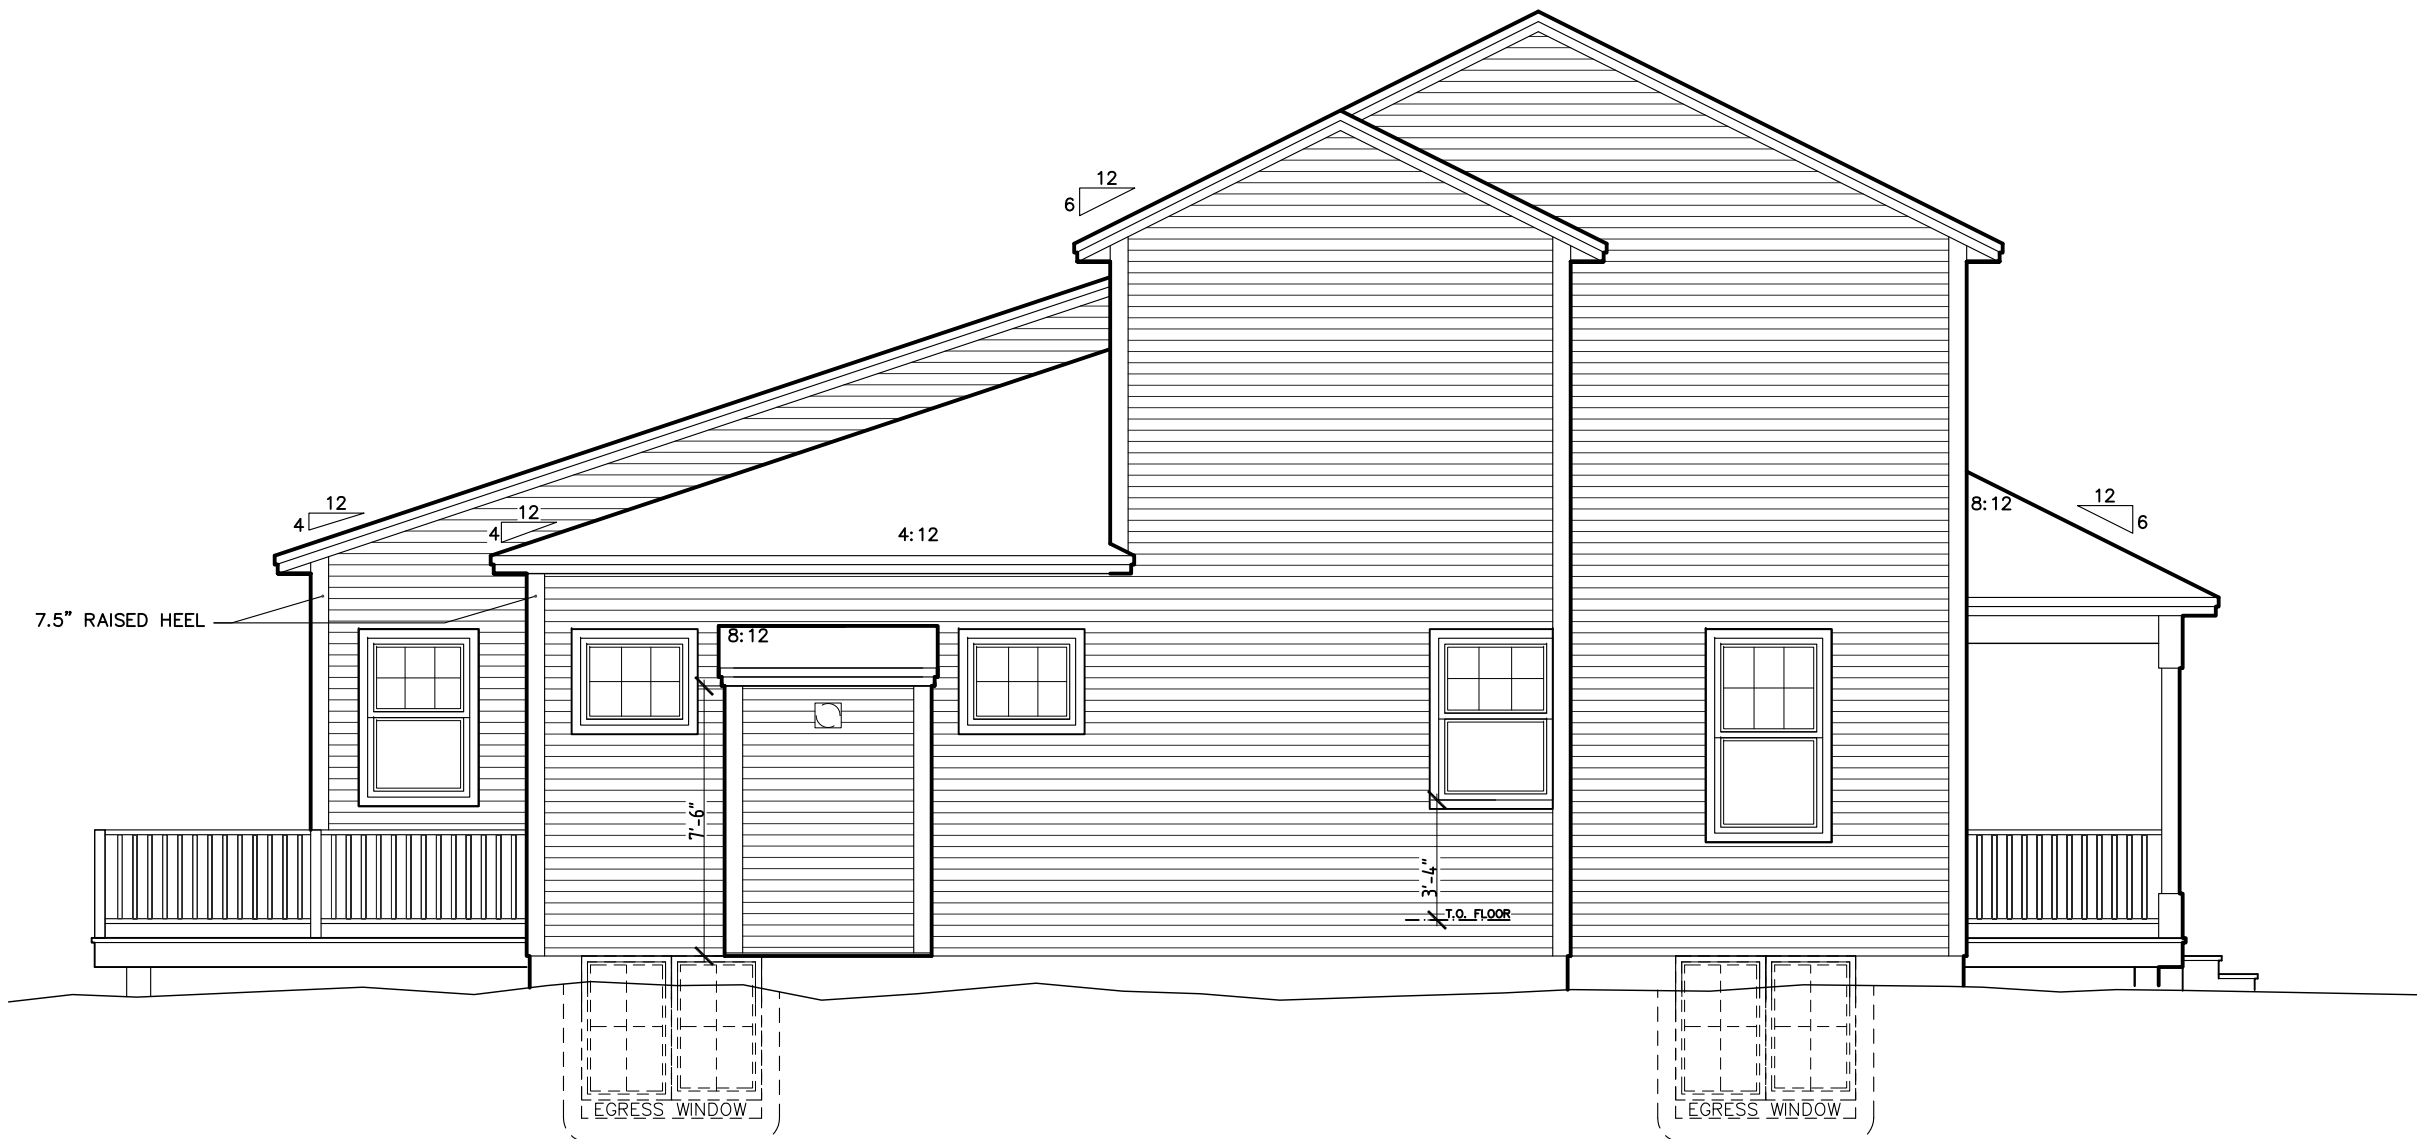


○ LEFT ELEVATION
SCALE: 3/16" = 1'-0"

GARDENSIDE

WEBB

**STERLING
HOMES**

1037 HINESBURG ROAD / SUITE A / S. BURLINGTON, VT 05403
SCALE: 3/16" = 1'-0" DATE: 07/26/21

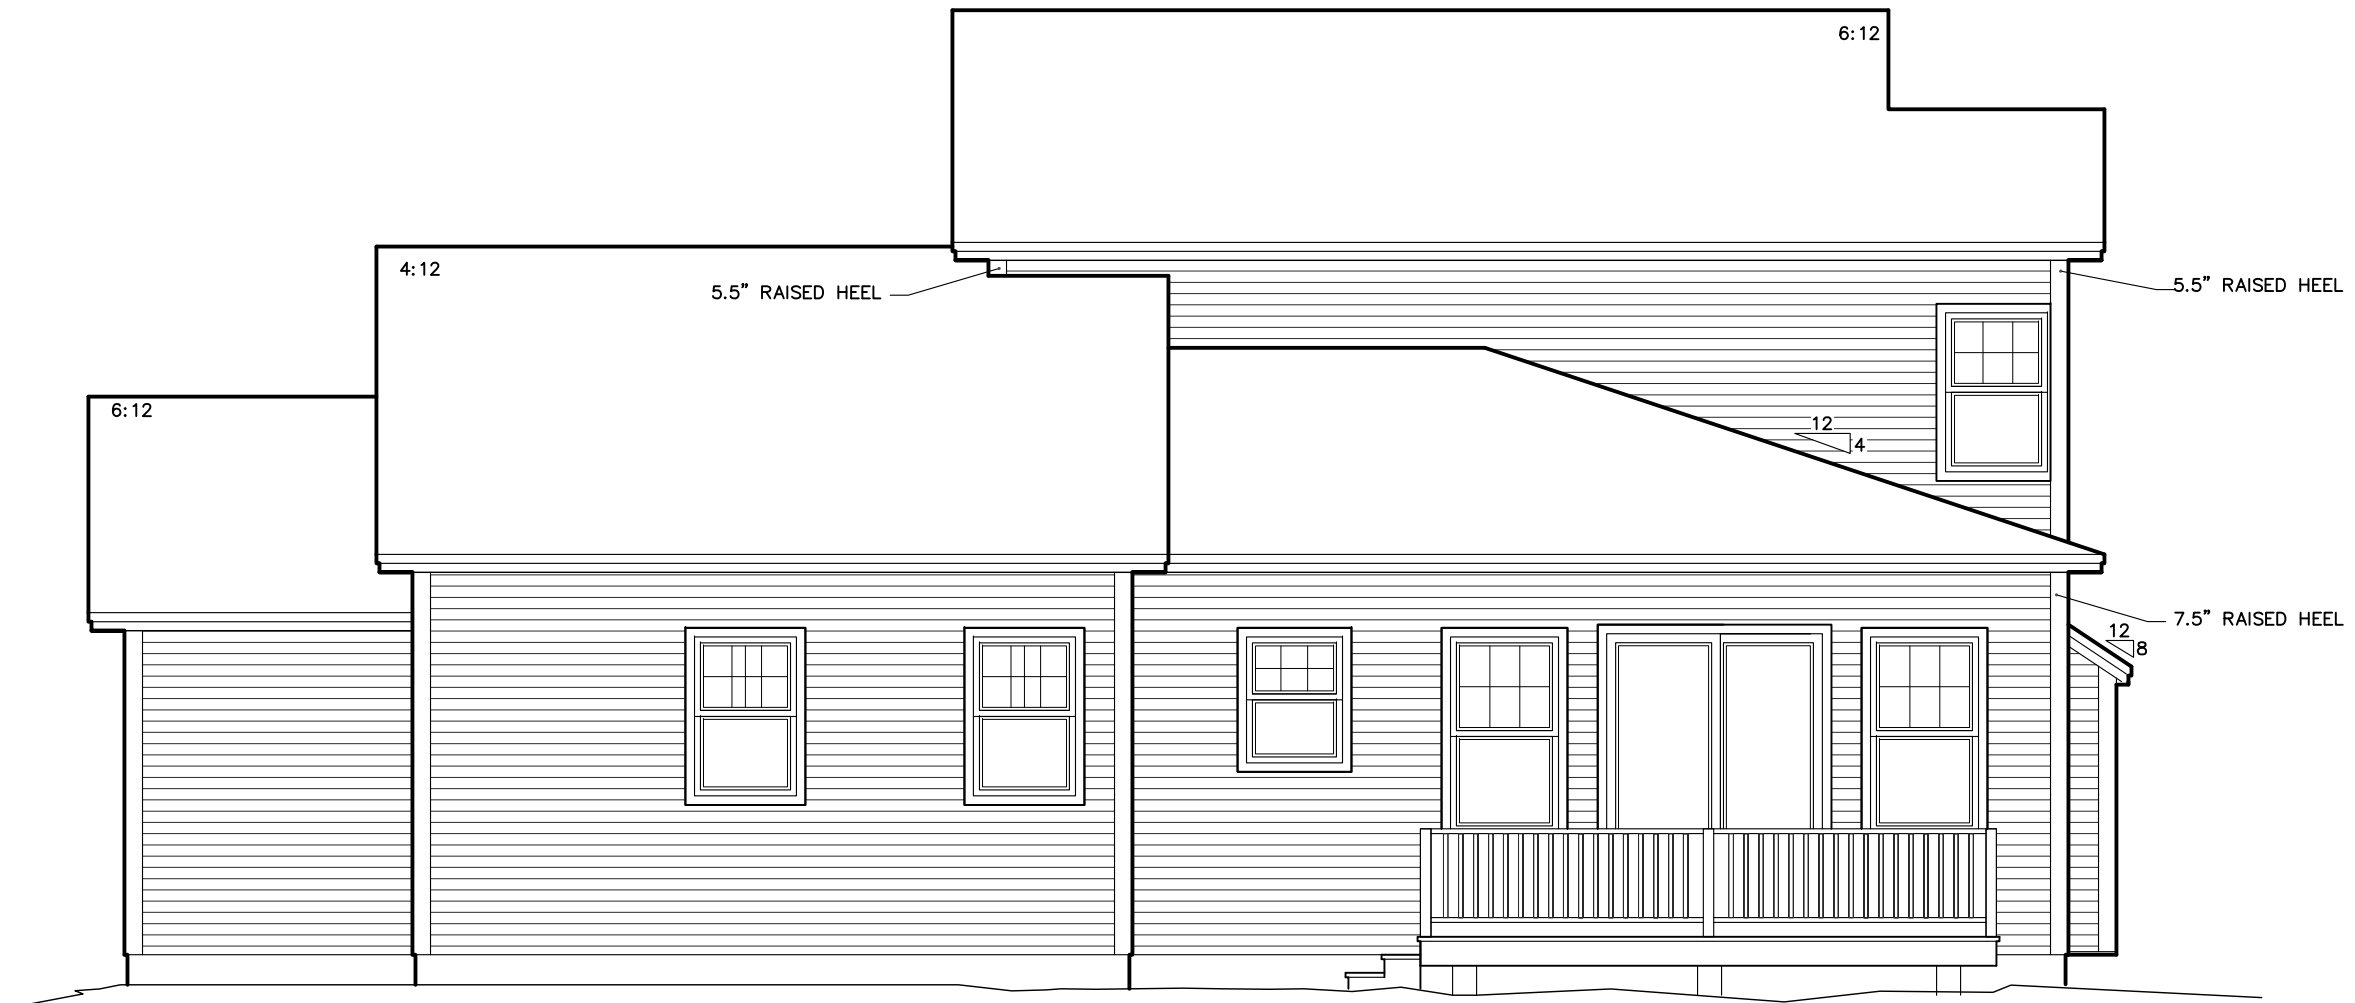

○ REAR ELEVATION
SCALE: 3/16" = 1'-0"


GARDENSIDE

WEBB

REV.



1037 HINESBURG ROAD / SUITE A / S. BURLINGTON, VT 05403
SCALE: 3/16" = 1'-0" DATE: 07/26/21

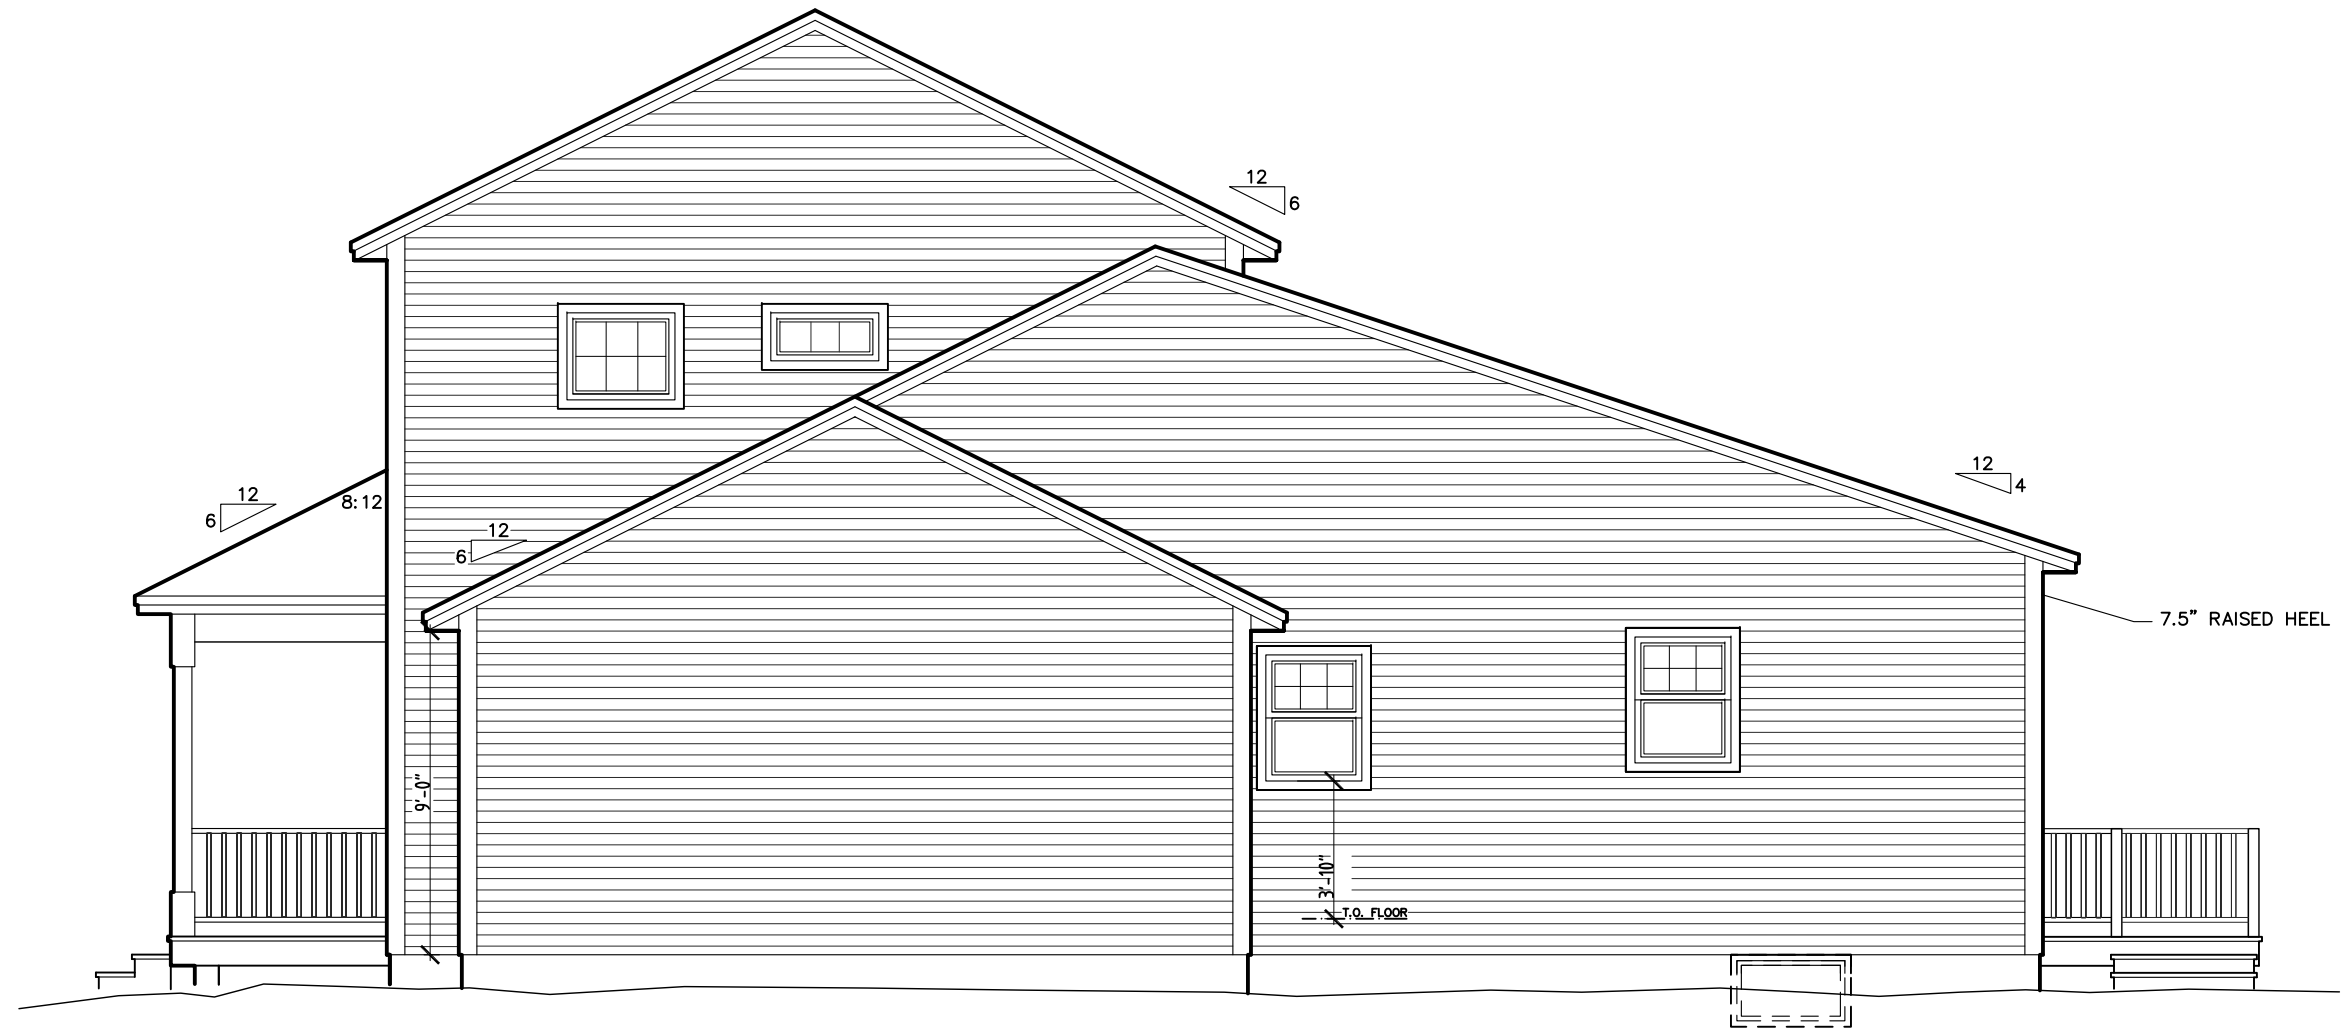

RIGHT ELEVATION
SCALE: 3/16" = 1'-0"

GARDENSIDE	
WEBB	
REV.	 STERLING HOMES 1037 HINESBURG ROAD / SUITE A / S. BURLINGTON, VT 05403 SCALE: 3/16" = 1'-0" DATE: 07/26/21
07/28/21	

