


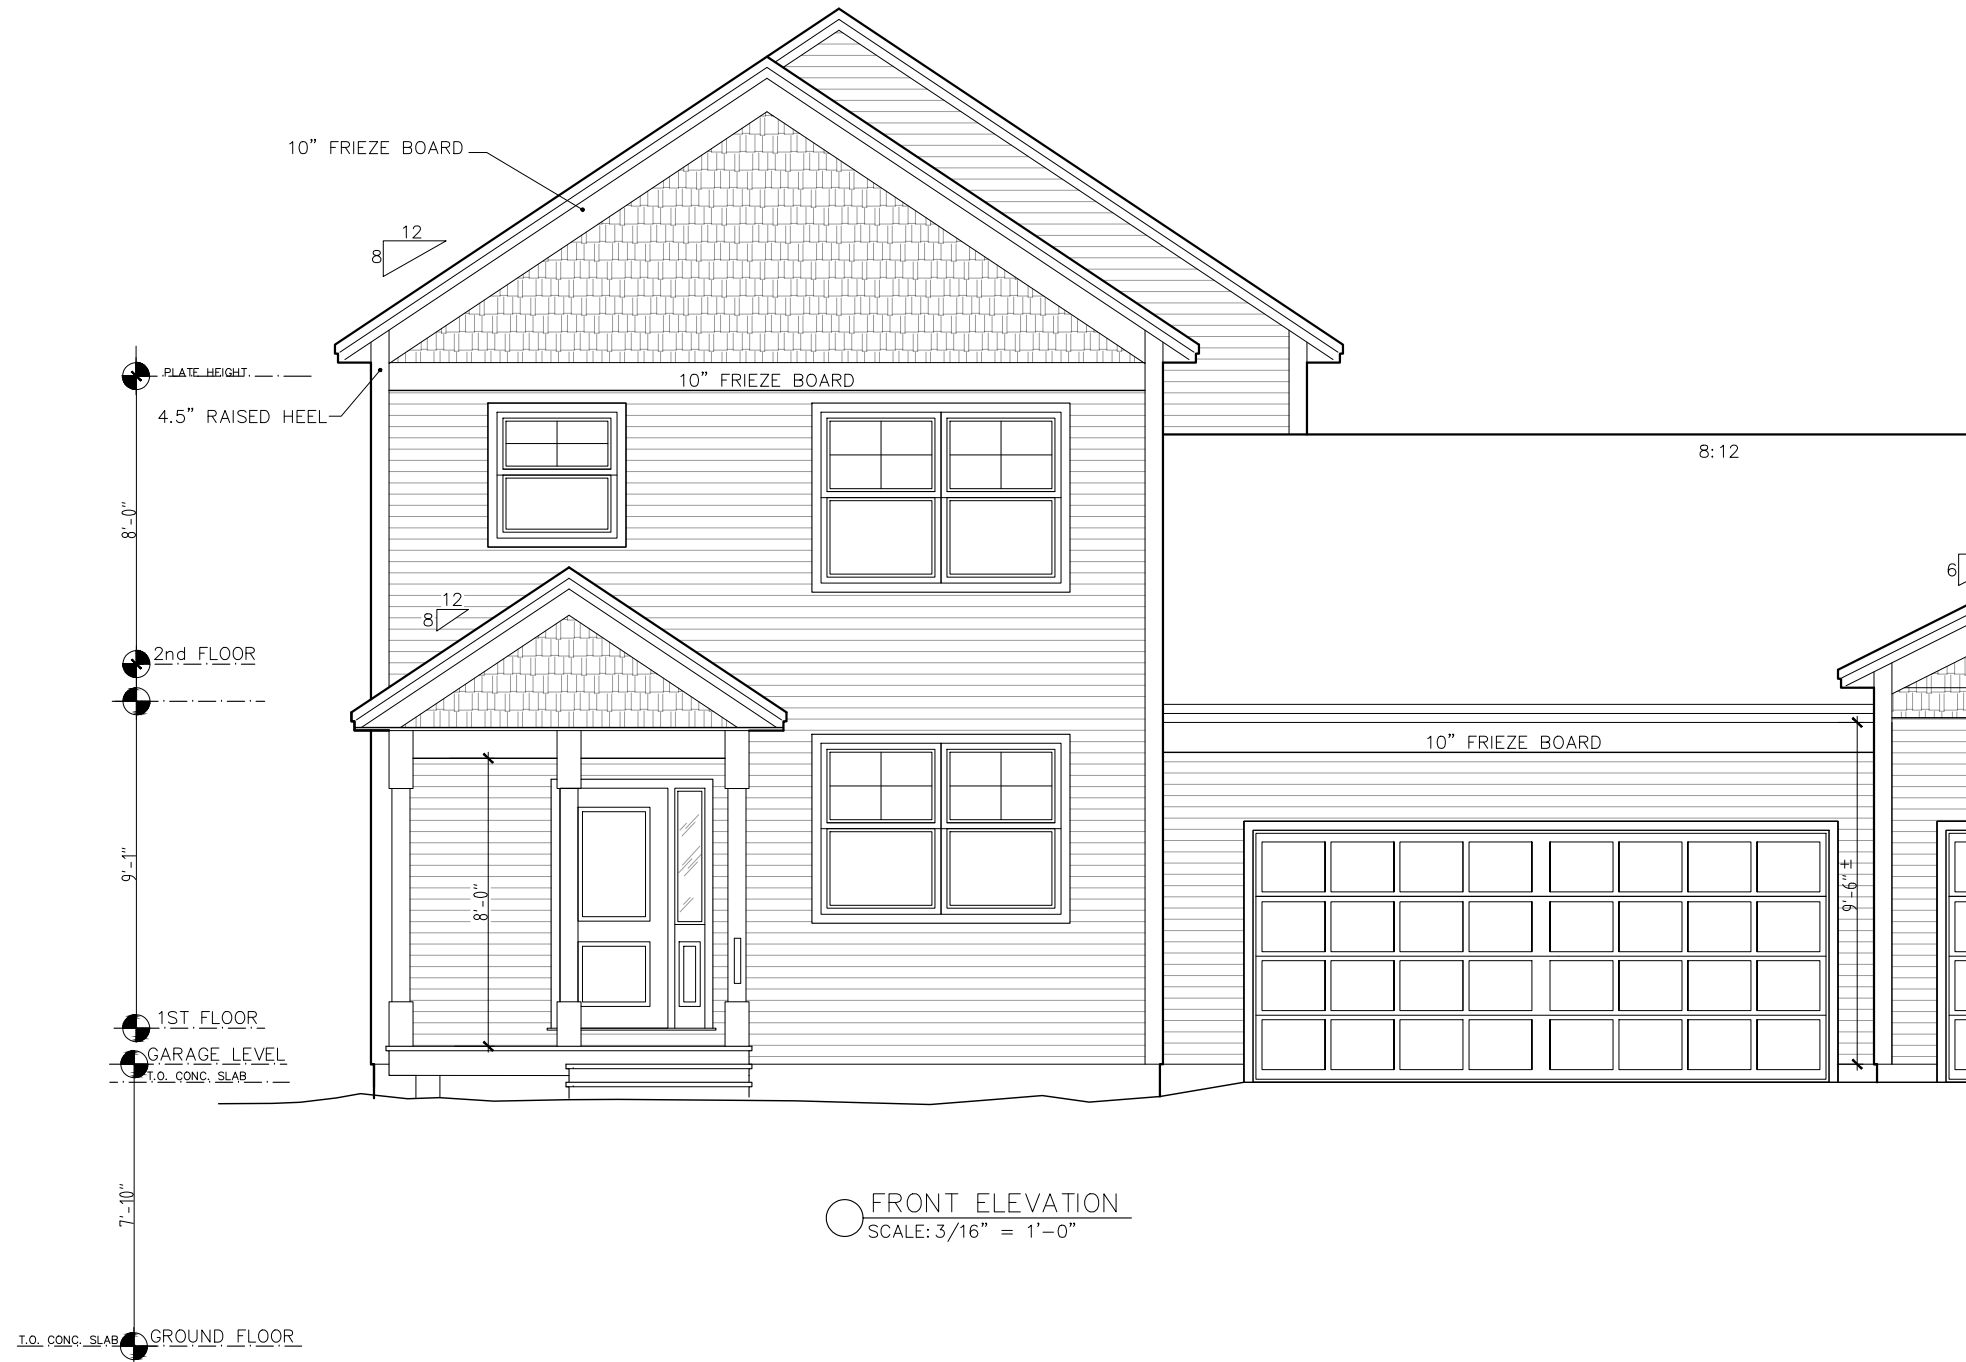


DOGWOOD CIRCLE

BAILEY


REV.
08/30/26
09/01/26
09/04/26



1037 HINESBURG ROAD / SUITE A / S. BURLINGTON, VT 05403
SCALE: 3/16" = 1'-0" DATE: 08/26/26

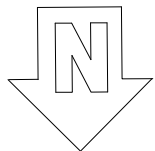

1037 HINESBURG ROAD / SUITE A / S. BURLINGTON, VT 05403
SCALE: 3/16" = 1'-0" DATE: 08/26/2010

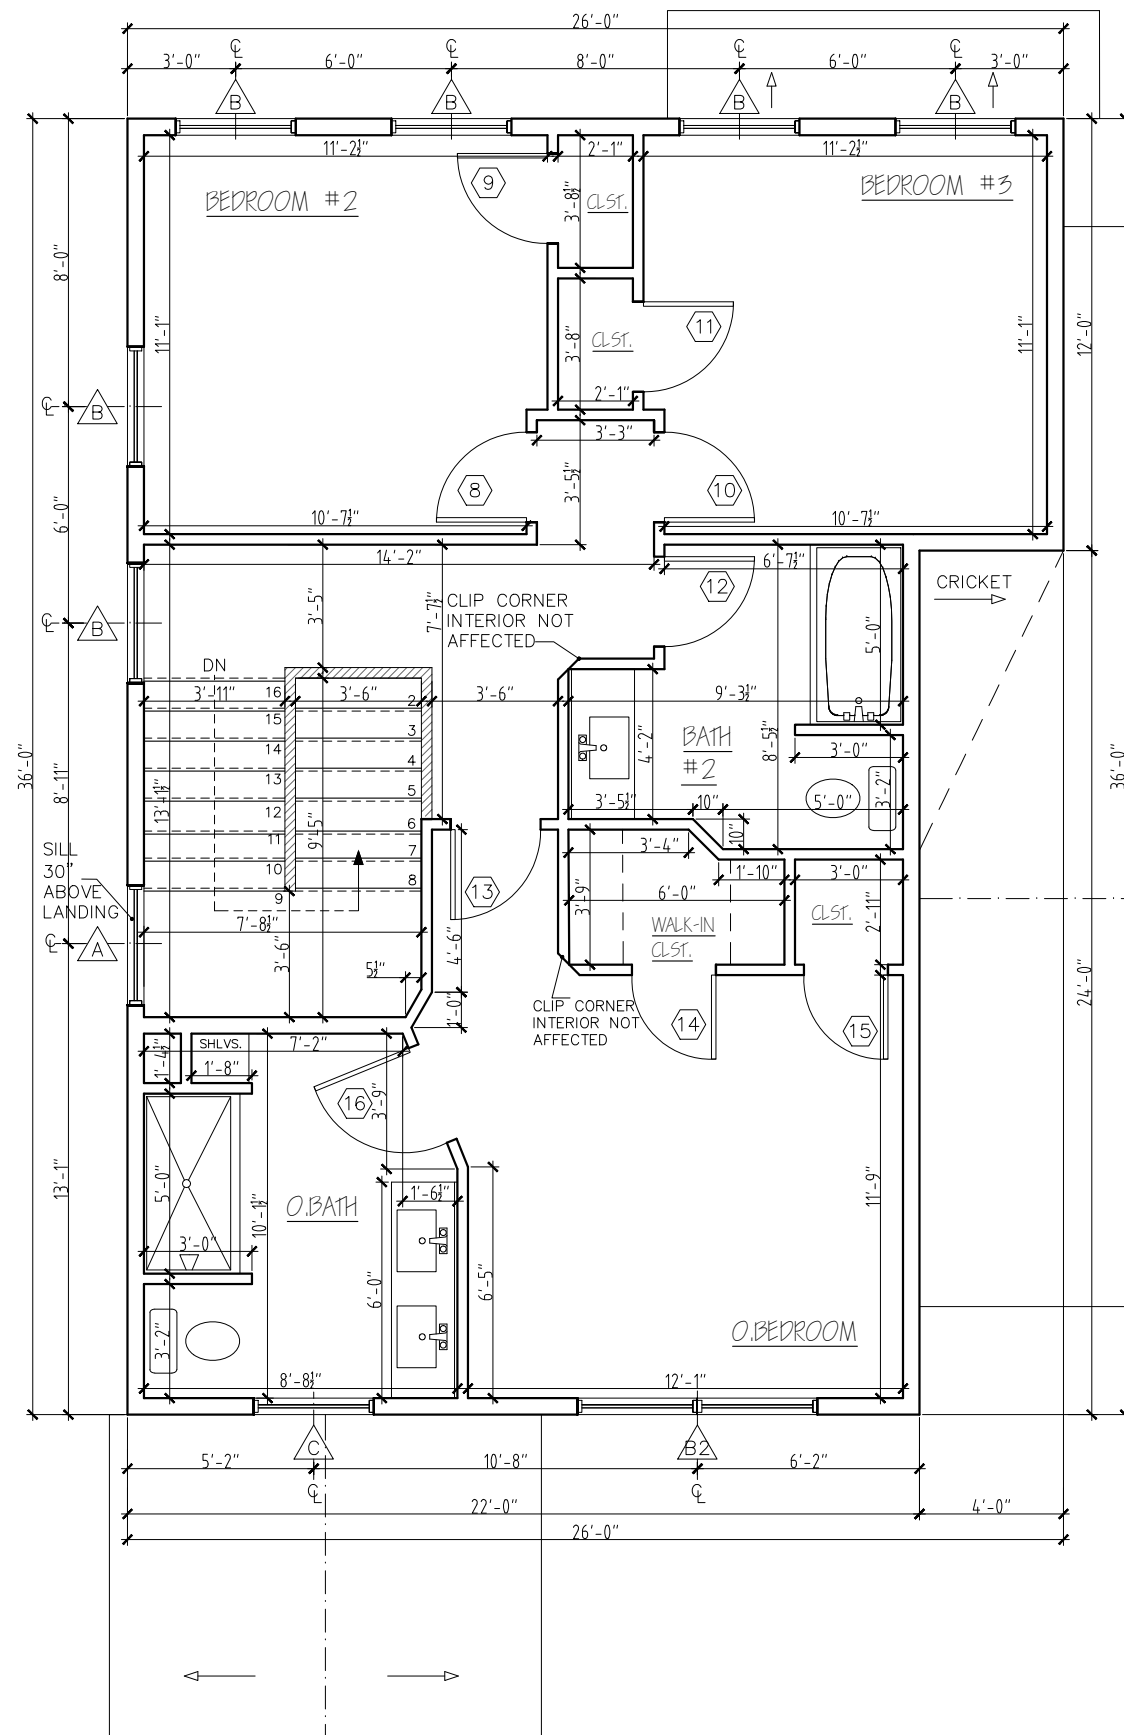

○ SECOND FLOOR
SCALE: 3/16" = 1'-0"

LEGEND:
▨ 3'-4" HALF WALL


DOGWOOD CIRCLE

BAILEY

REV.
08/27/26
08/28/26
09/01/26
09/04/26




1037 HINESBURG ROAD / SUITE A / S. BURLINGTON, VT 05403
SCALE: 3/16" = 1'-0" DATE: 08/26/26

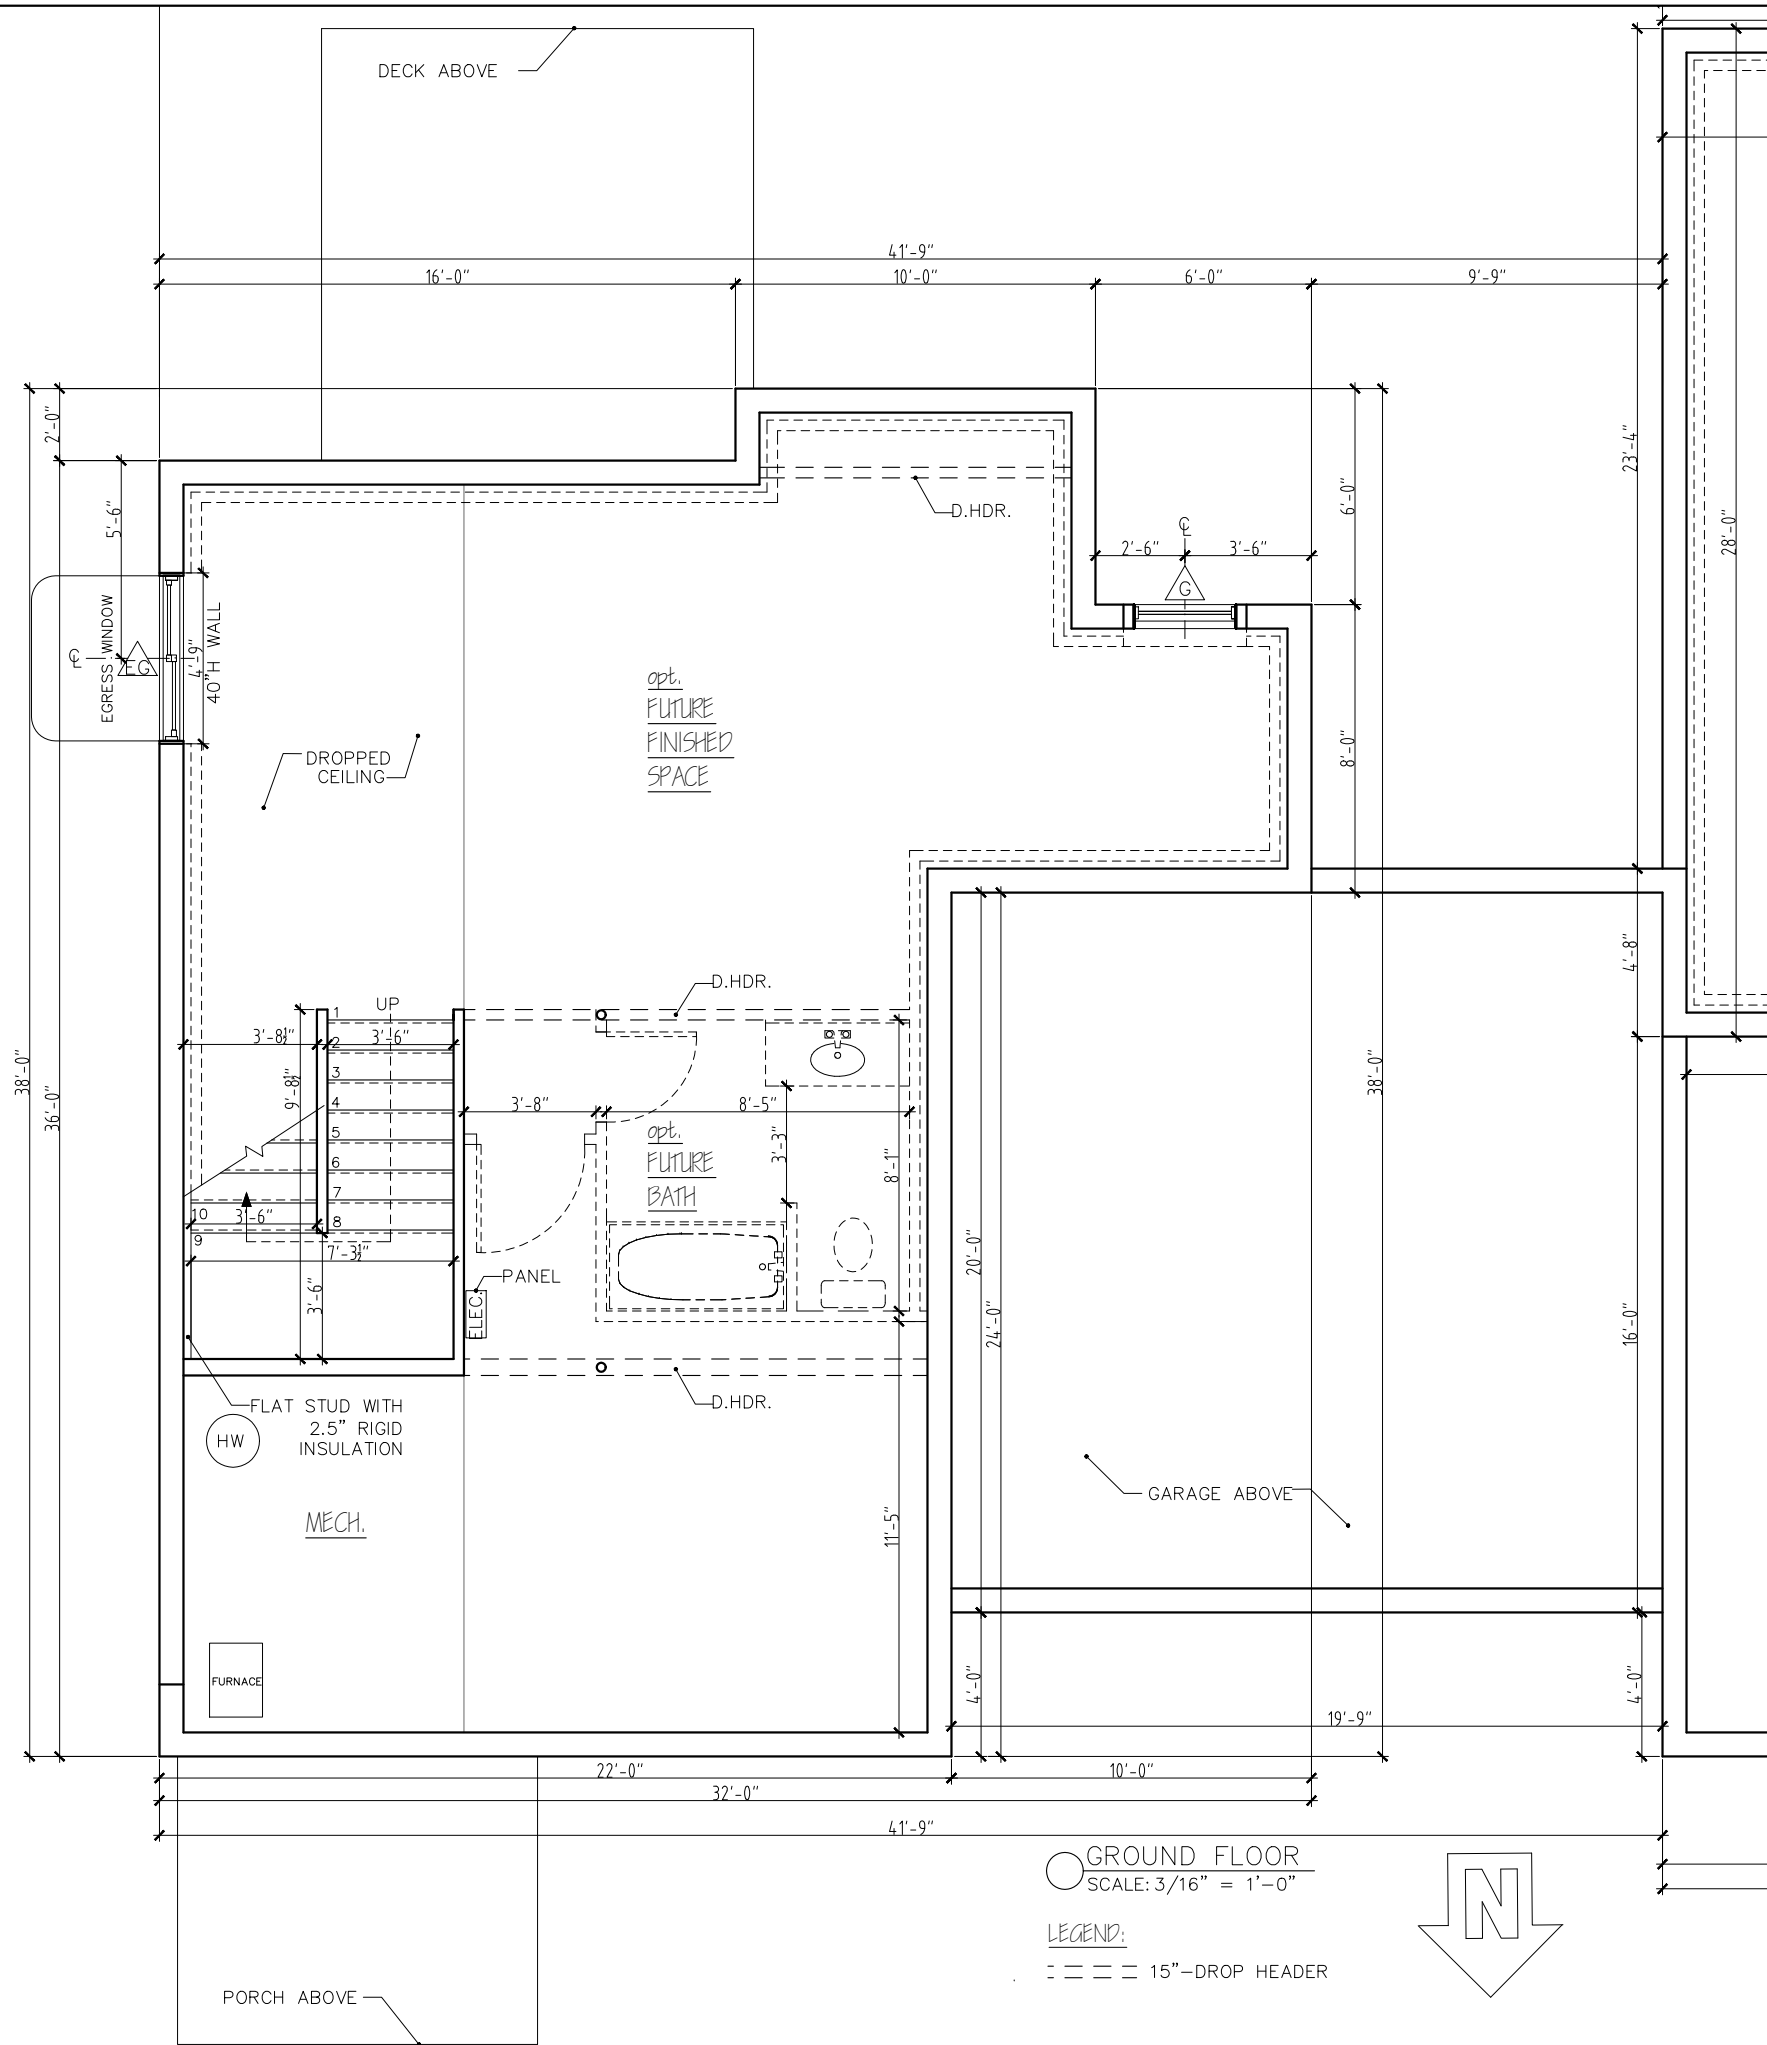

GROUND FLOOR
SCALE: 3/16" = 1'-0"

LEGEND:

--- 15"-DROP HEADER

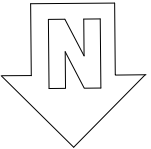

DOGWOOD CIRCLE

BAILEY



1037 HINESBURG ROAD / SUITE A / S. BURLINGTON, VT 05403
SCALE: 3/16" = 1'-0" DATE: 08/26/26

REV.
08/27/26
08/28/26
09/01/26
09/04/26



LEFT UNIT
LEFT ELEVATION
SCALE: 3/16" = 1'-0"

DOGWOOD CIRCLE

BAILEY

REV.
08/30/26
09/01/26
09/04/26



1037 HINESBURG ROAD / SUITE A / S. BURLINGTON, VT 05403
SCALE: 3/16" = 1'-0" DATE: 08/26/26



LEFT UNIT
REAR ELEVATION
SCALE: 3/16" = 1'-0"

DOGWOOD CIRCLE


BAILEY


REV.	
08/30/26	
09/01/26	
09/04/26	


**STERLING
HOMES**

1037 HINESBURG ROAD / SUITE A / S. BURLINGTON, VT 05403
SCALE: 3/16" = 1'-0" DATE: 08/26/26

7/8

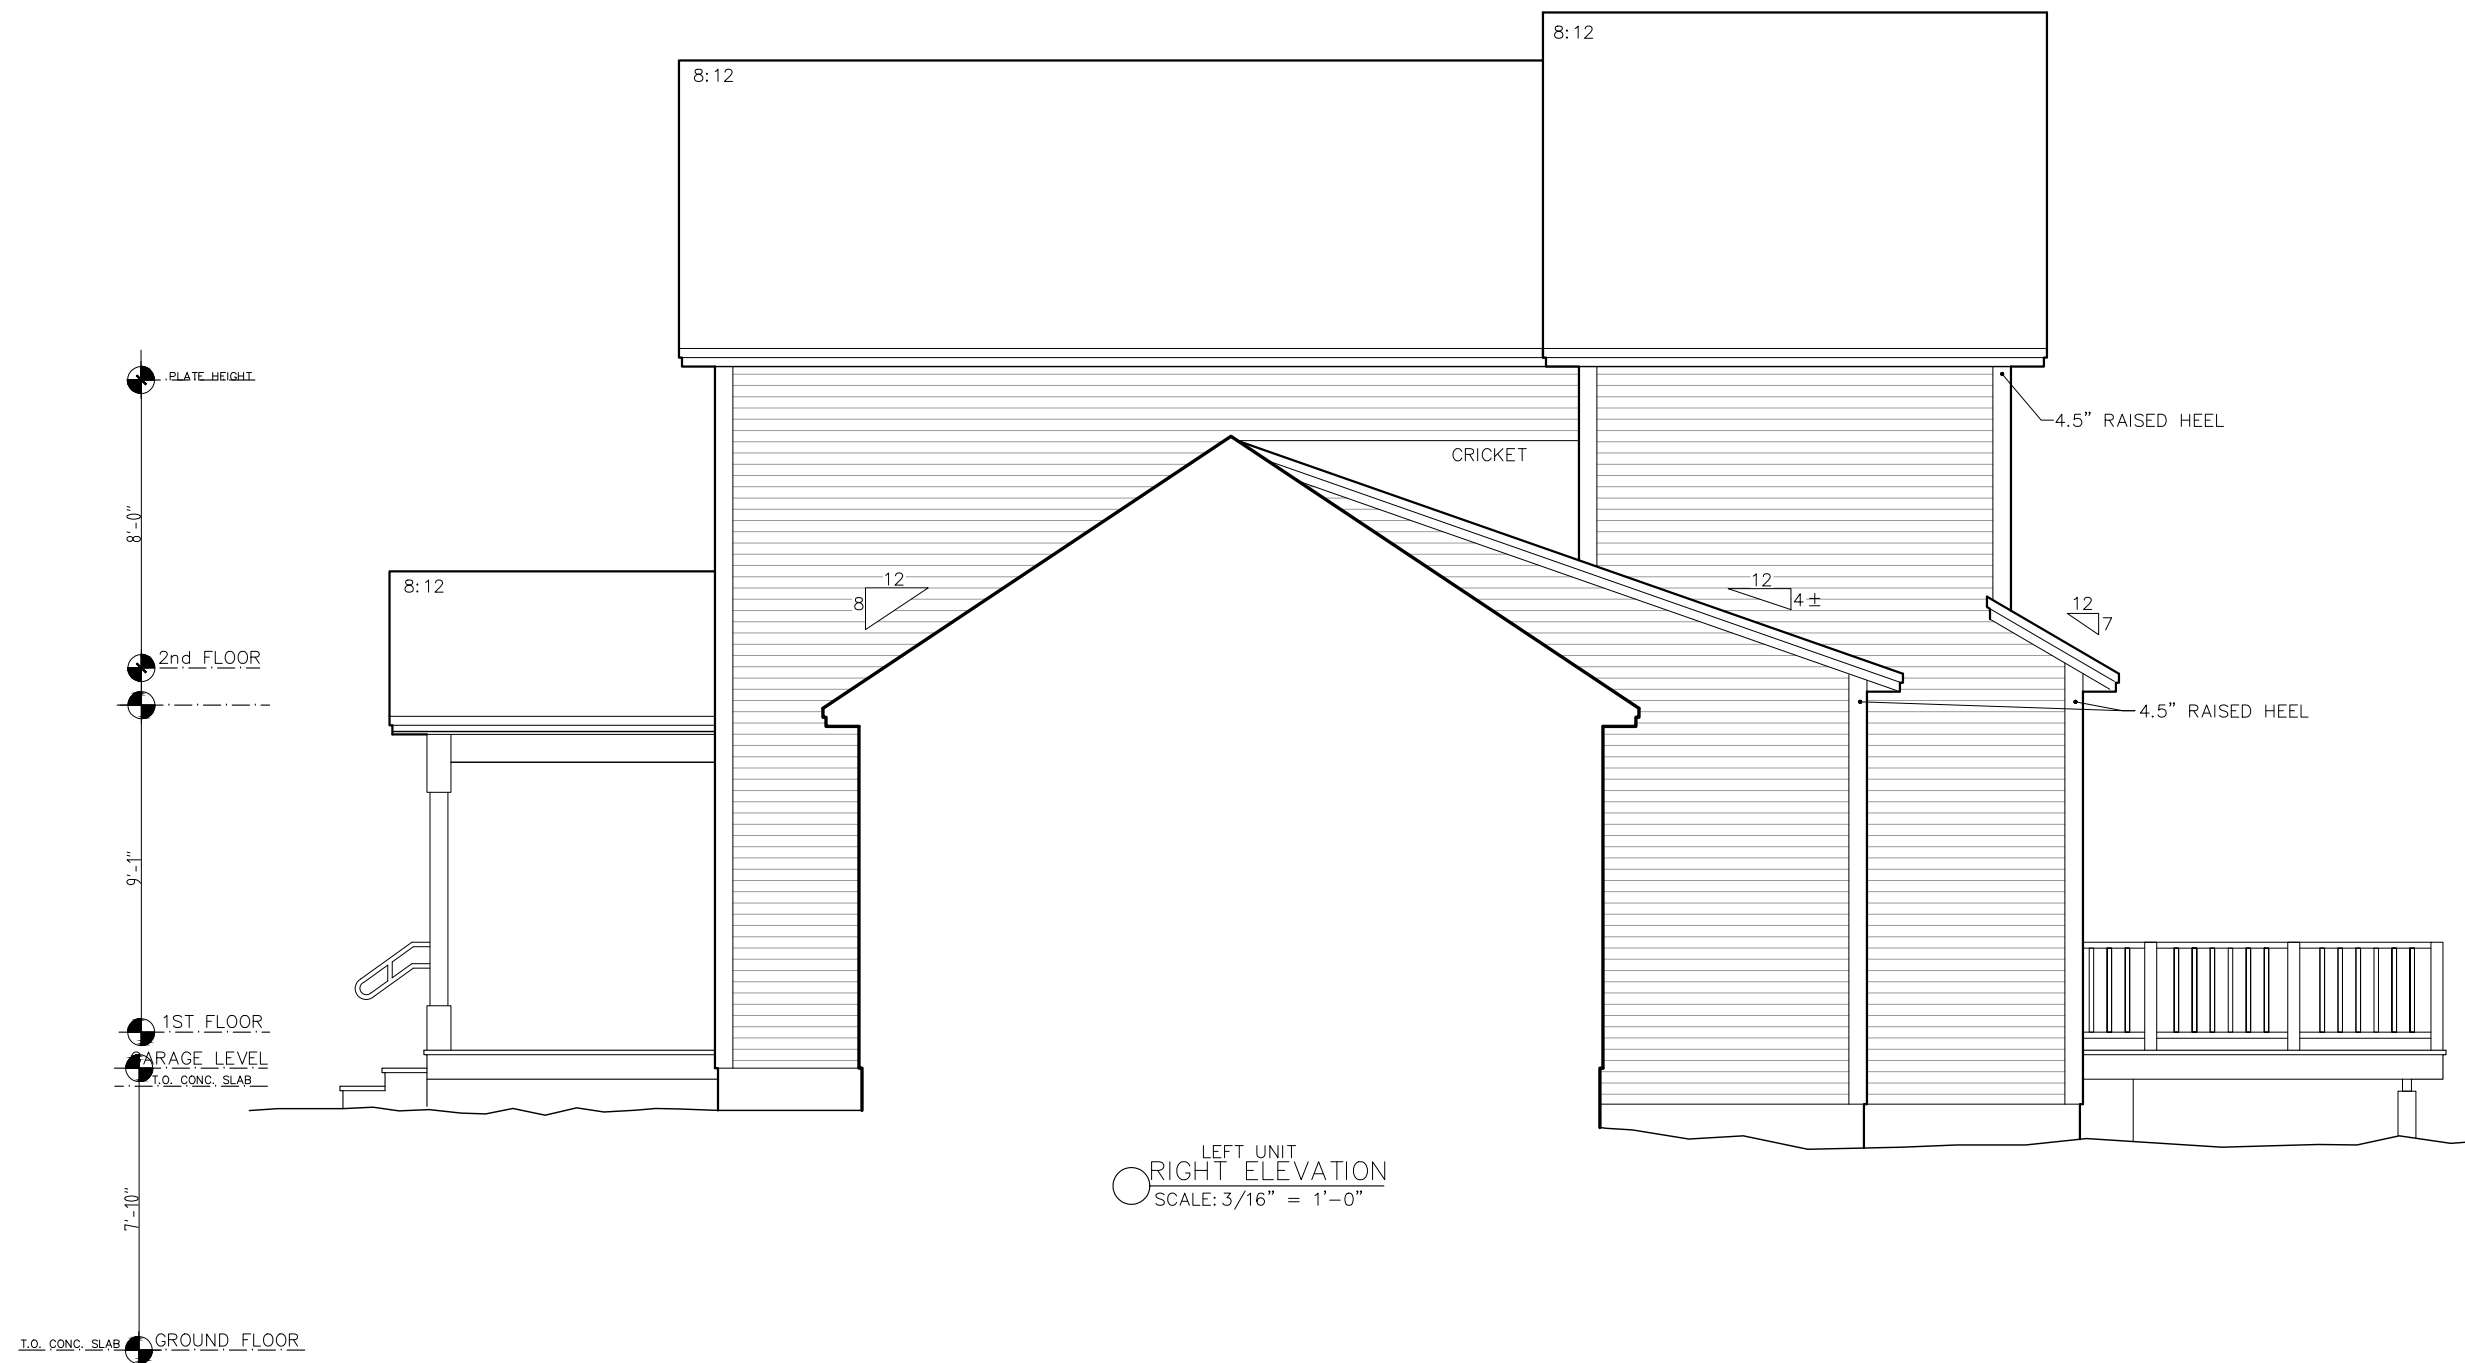

 	DOGWOOD CIRCLE BAILEY
REV. 08/30/26 09/01/26 09/04/26 	 STERLING HOMES 1037 HINESBURG ROAD / SUITE A / S. BURLINGTON, VT 05403 SCALE: 3/16" = 1'-0" DATE: 08/26/26

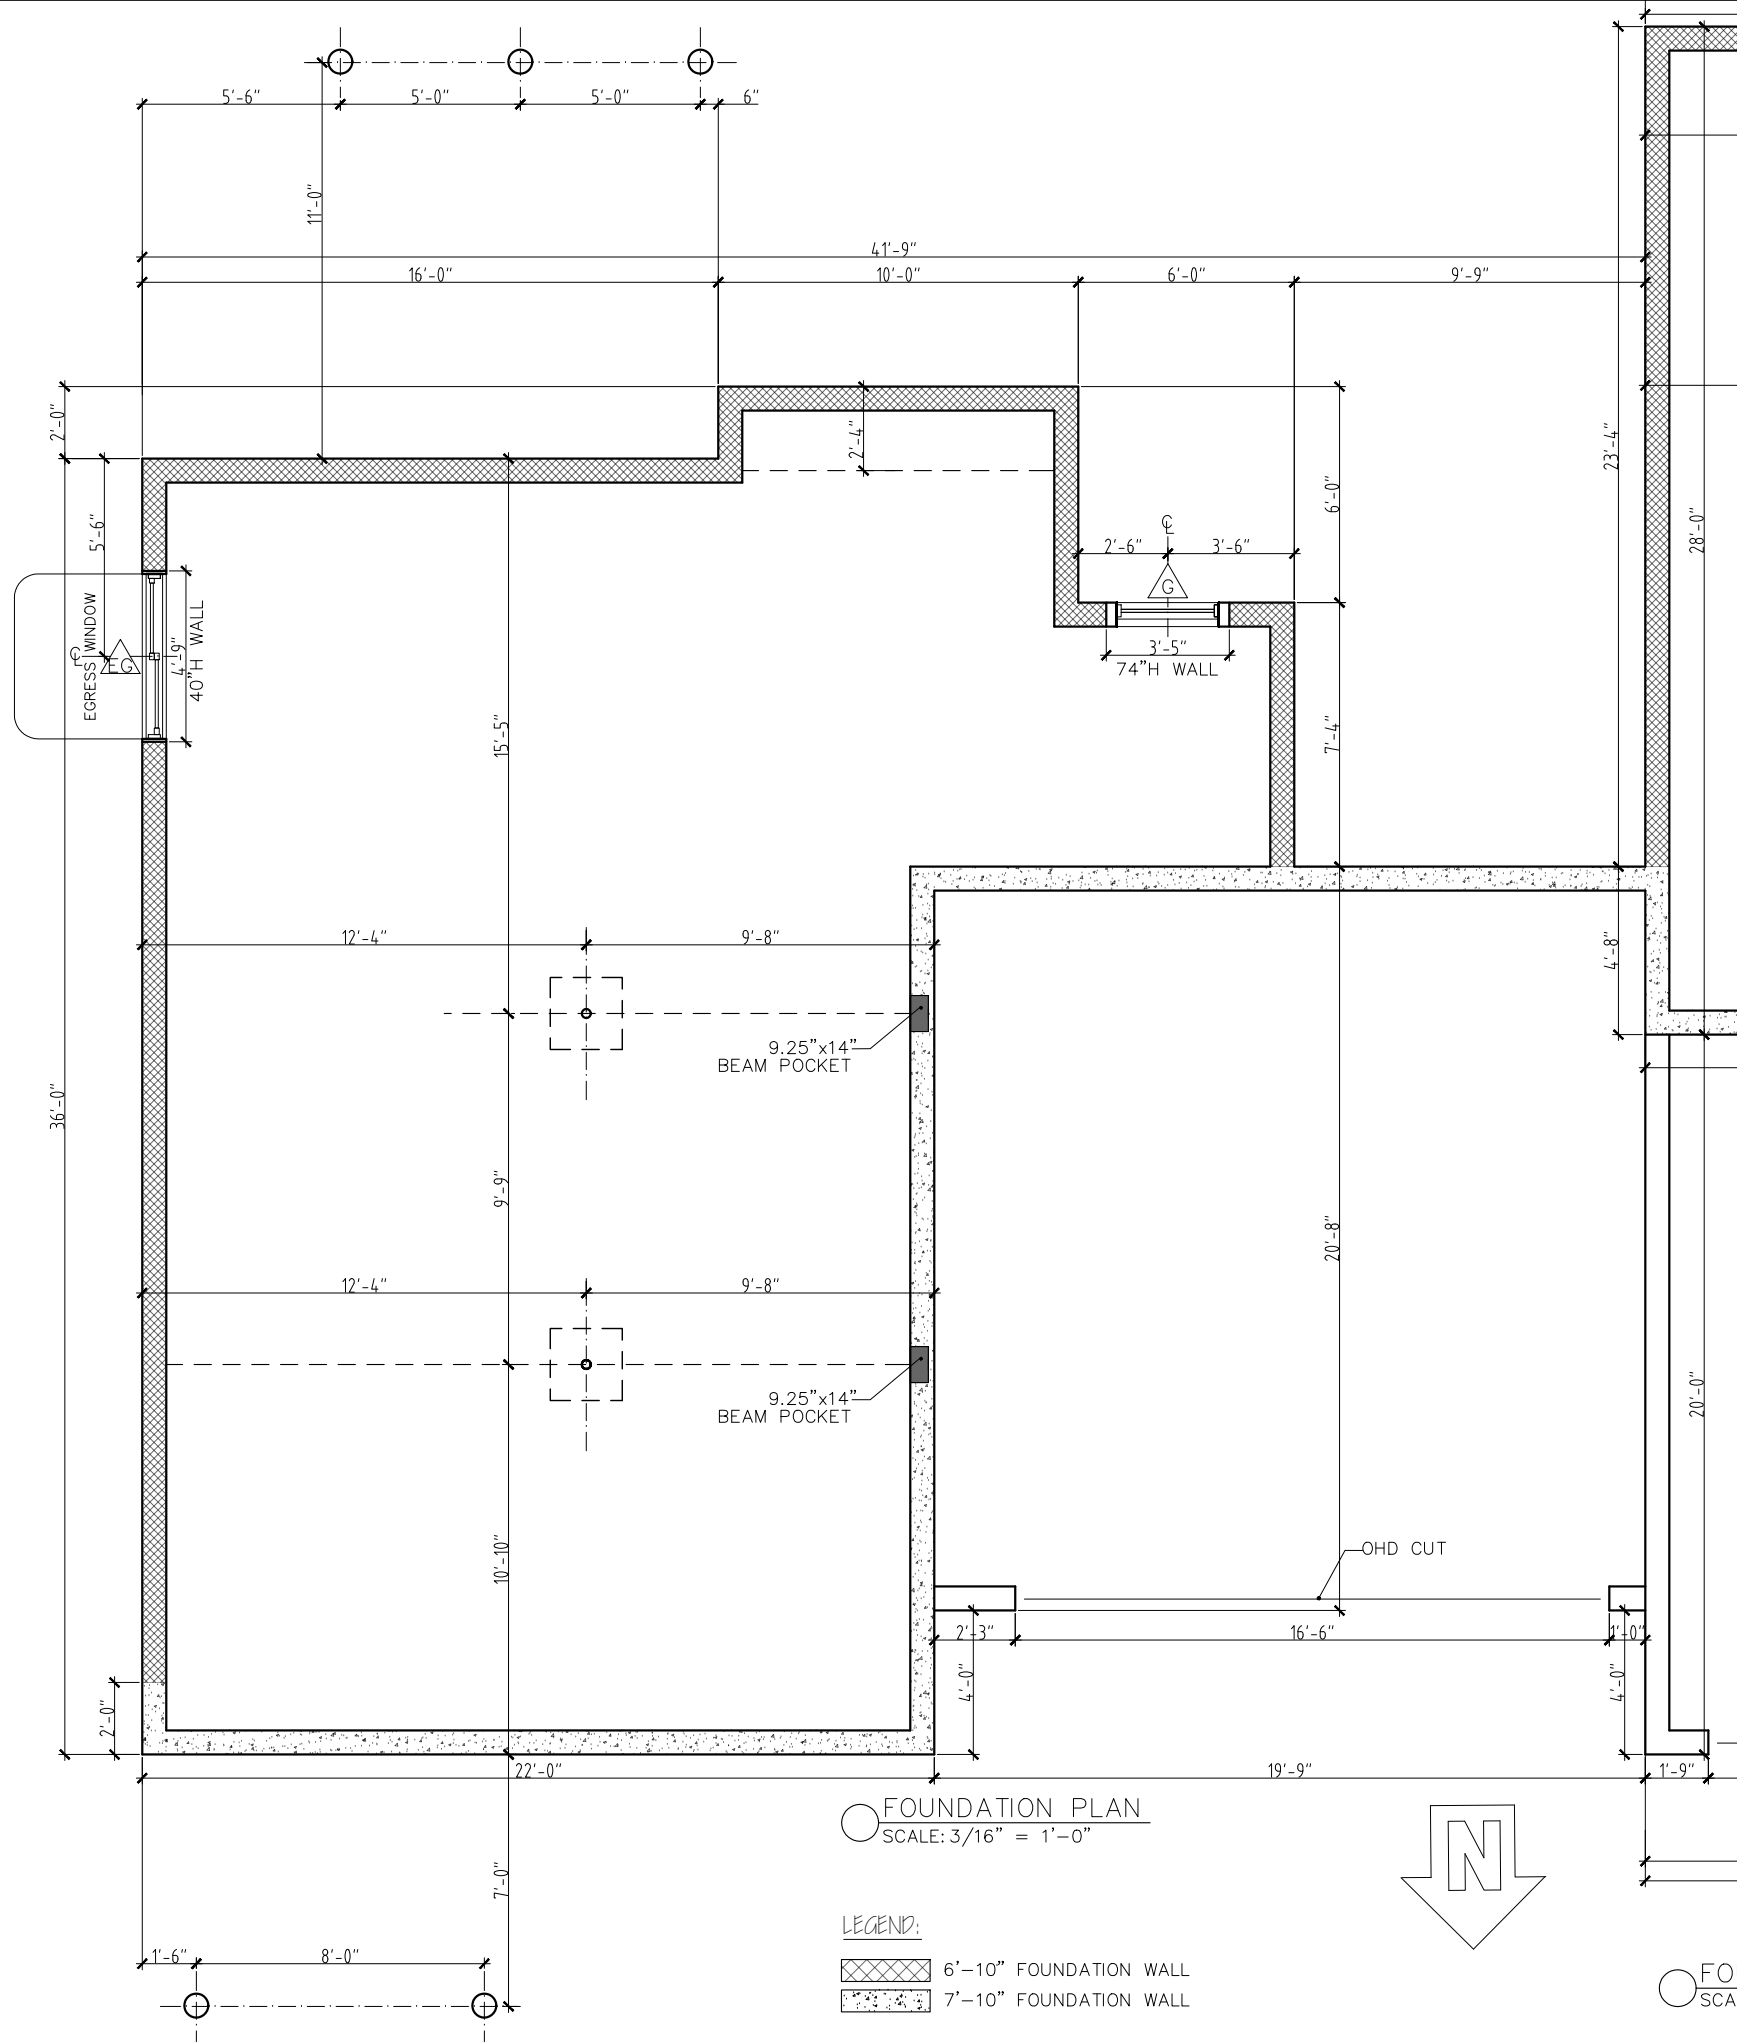

DOGWOOD CIRCLE

BAILEY

REV.
09/01/26
09/04/26

STERLING
HOMES

1037 HINESBURG ROAD / SUITE A / S. BURLINGTON, VT 05403
SCALE: 3/16" = 1'-0" DATE: 08/26/26

5
8