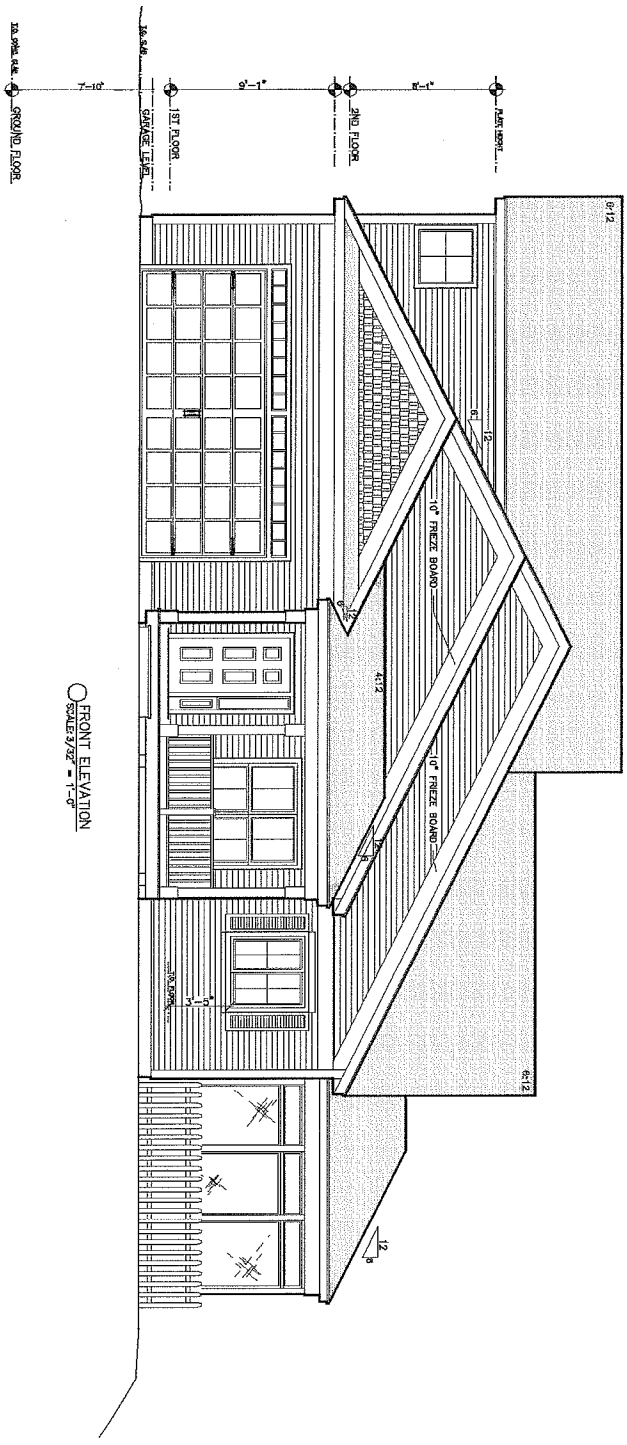

5/28/13

SouthVillage	CALCAGNI ELEVATIONS	**Disclaimer:** The floor plan shown is representative and not drawn to scale. Square footage calculations are approximate and do not include garages and porches. These plans are subject to revision without notice.	REV. 09/16/11 09/22/11 09/26/11 10/05/11 10/12/11 10/17/11 05/28/13	STERLING CONSTRUCTION, INC. 4049 WILLISTON RD, S. BURLINGTON VT 05403
	Phone: 802-861-7600 Burlington, Vermont	WWW.SOUTHVILLAGE.COM		SCALE: PER DRAWINGS DATE: 09/14/11 1/8

3/32 = 1

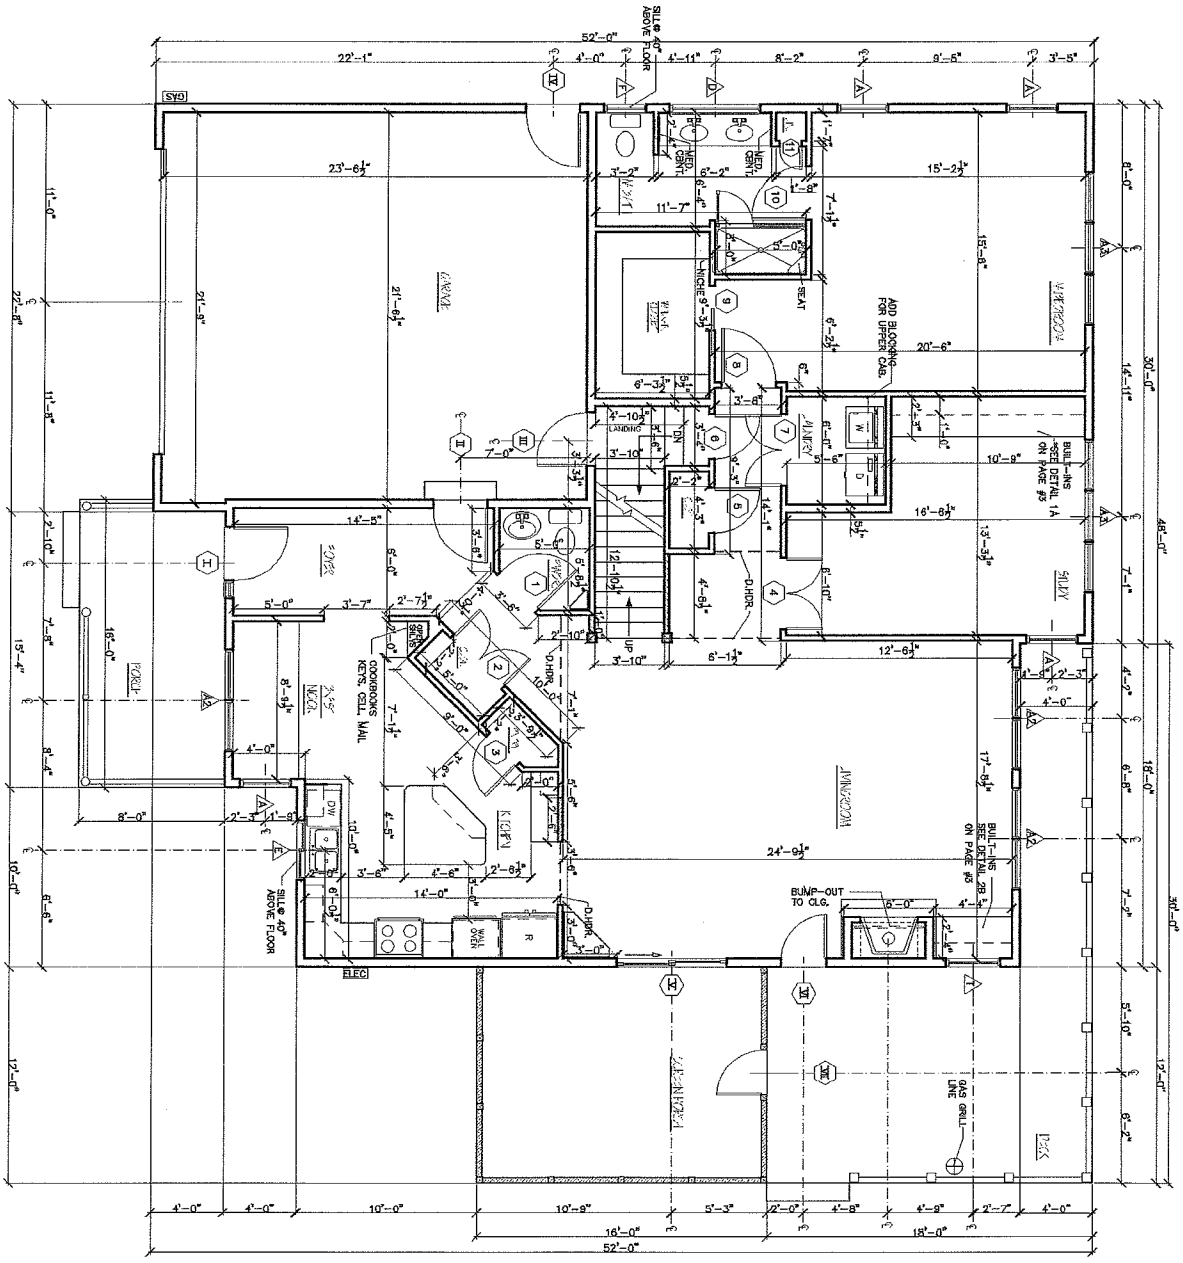

FIRST FLOOR PLAN
SCALE 3/32" = 1'-0"

UNLESS OTHERWISE NOTED ALL WALLS ARE 4½"

KNEE WALL @ 1'-8"

1/2 WALL @ 4'-0"±

1/2 WALL @ 3'-10"

15" DROP HEADER

SOUTH VILLAGE

CALCAGNI
FLOOR PLANS

Phone: 802-861-7600 | Burlington, Vermont | WWW.SOUTHVILLAGE.COM

Disclaimer: The floor plan shown is representative and not drawn to scale. Square footage calculations are approximate and do not include garages and porches. These plans are subject to revision without notice.

REV.
09/16/11
09/22/11
09/26/11
10/05/11
10/17/11
11/03/11

STERLING CONSTRUCTION, INC.
4949 WILLISTON RD. S. BURLINGTON VT 05403

SCALE: PER DRAWINGS DATE: 09/14/11

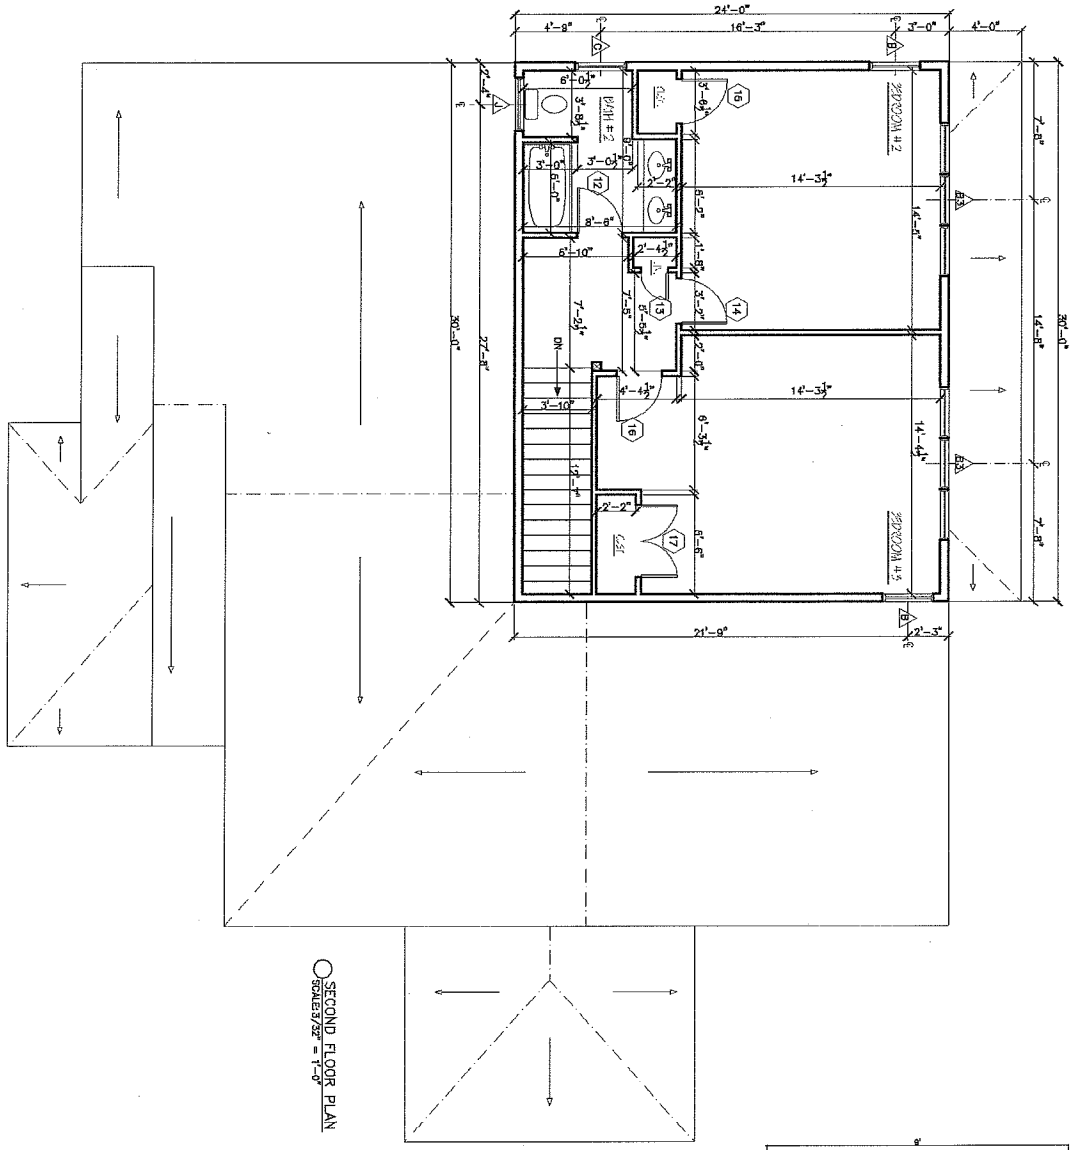

SECOND FLOOR PLAN
SCALE: 3/32" = 1'-0"

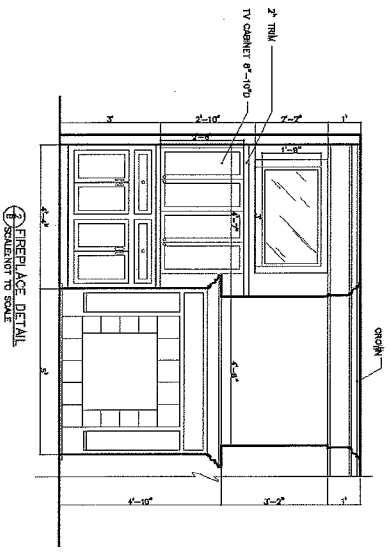

FIREPLACE DETAIL
SCALE: NOT TO SCALE

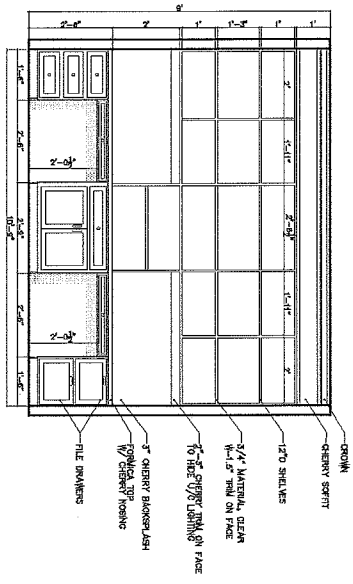

STUDY DETAIL
SCALE: NOT TO SCALE

SouthVillage

CALCAGNI
FLOOR PLANS

Phone: 802-861-7600 | Burlington, Vermont | WWW.SOUTHVILLAGE.COM

Disclaimer: The floor plan shown is representative and not drawn to scale. Square footage calculations are approximate and do not include garages and porches. These plans are subject to revision without notice.

REV.
09/16/11
09/22/11
09/28/11
10/05/11
10/12/11
10/18/11
05/28/13

STERLING CONSTRUCTION, INC.
4049 WILLISTON RD, S. BURLINGTON VT 05403

SCALE: PER DRAWINGS | DATE: 09/14/11 | 3/8

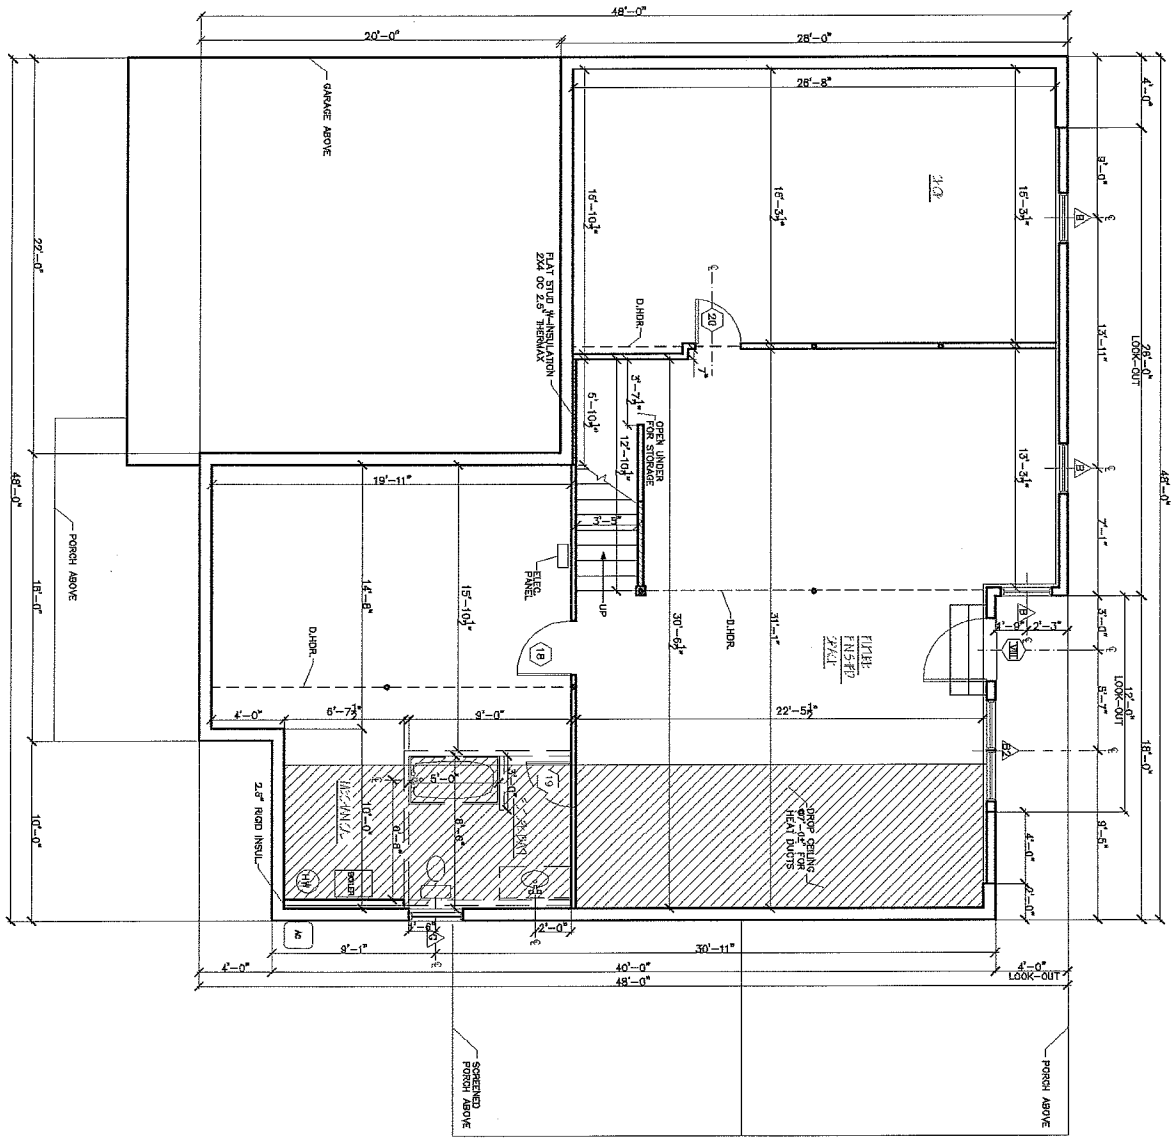

GROUND FLOOR PLAN
SCALE: 1/8" = 1'-0"

EXISTING
15"-DROP HEADER
1/2 WALL @ 3'-10"

SouthVillage	CALCAGNI FLOOR PLANS	Disclaimer: The floor plan shown is representative and not drawn to scale. Square footage calculations are approximate and do not include garages and porches. These plans are subject to revision without notice.
Phone: 802-861-7600	Burlington, Vermont	WWW.SOUTHVILLAGE.COM

REV.
08/16/11
09/22/11
09/26/11
10/05/11
05/28/13

STERLING CONSTRUCTION, INC.
4049 WILLISTON RD, S. BURLINGTON VT 05403

SCALE: PER DRAWINGS DATE: 09/14/11

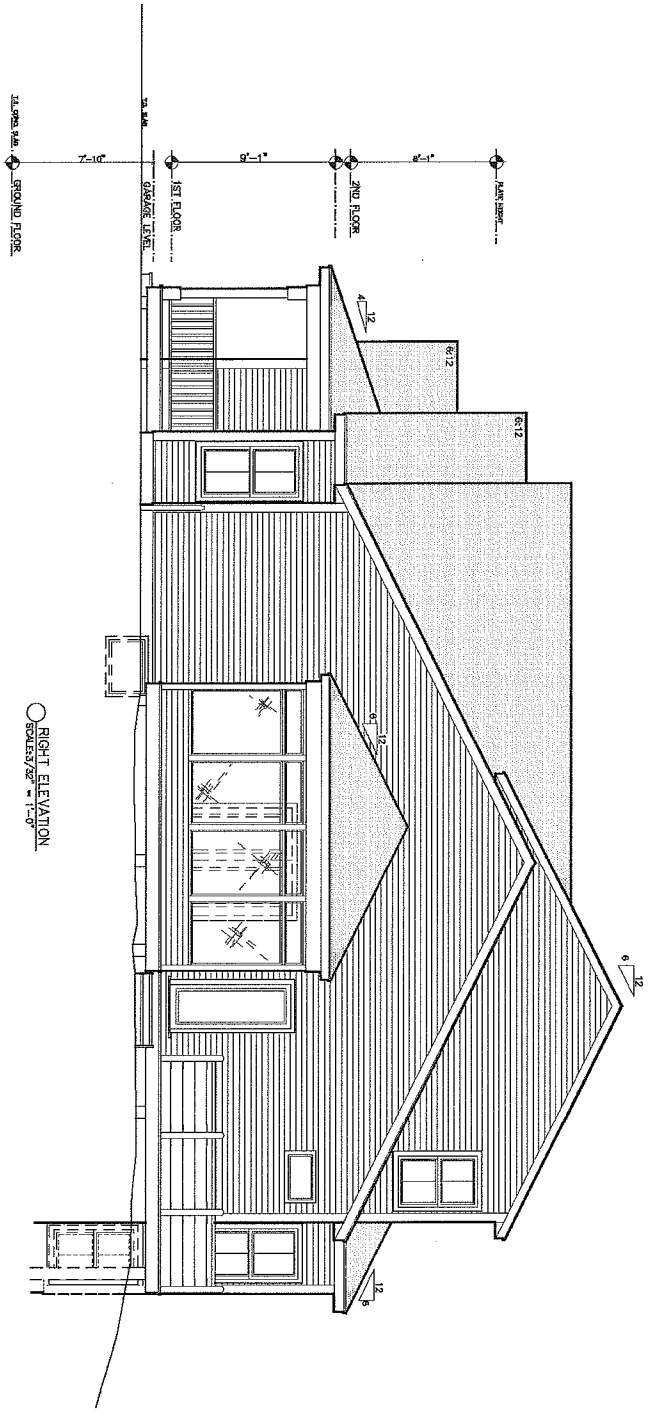

SouthVillage

CALCAGNI
ELEVATIONS

Phone: 802-861-7600 | Burlington, Vermont | WWW.SOUTHVILLAGE.COM

Disclaimer: The floor plan shown is representative and not drawn to scale. Square footage calculations are approximate and do not include garages and porches. These plans are subject to revision without notice.

REV.
09/16/11
09/22/11
09/26/11
10/05/11
10/12/11
10/17/11
11/03/11

STERLING CONSTRUCTION, INC.
1049 WILLISTON RD, S. BURLINGTON VT 05403

SCALE: PER DRAWINGS DATE: 09/14/11

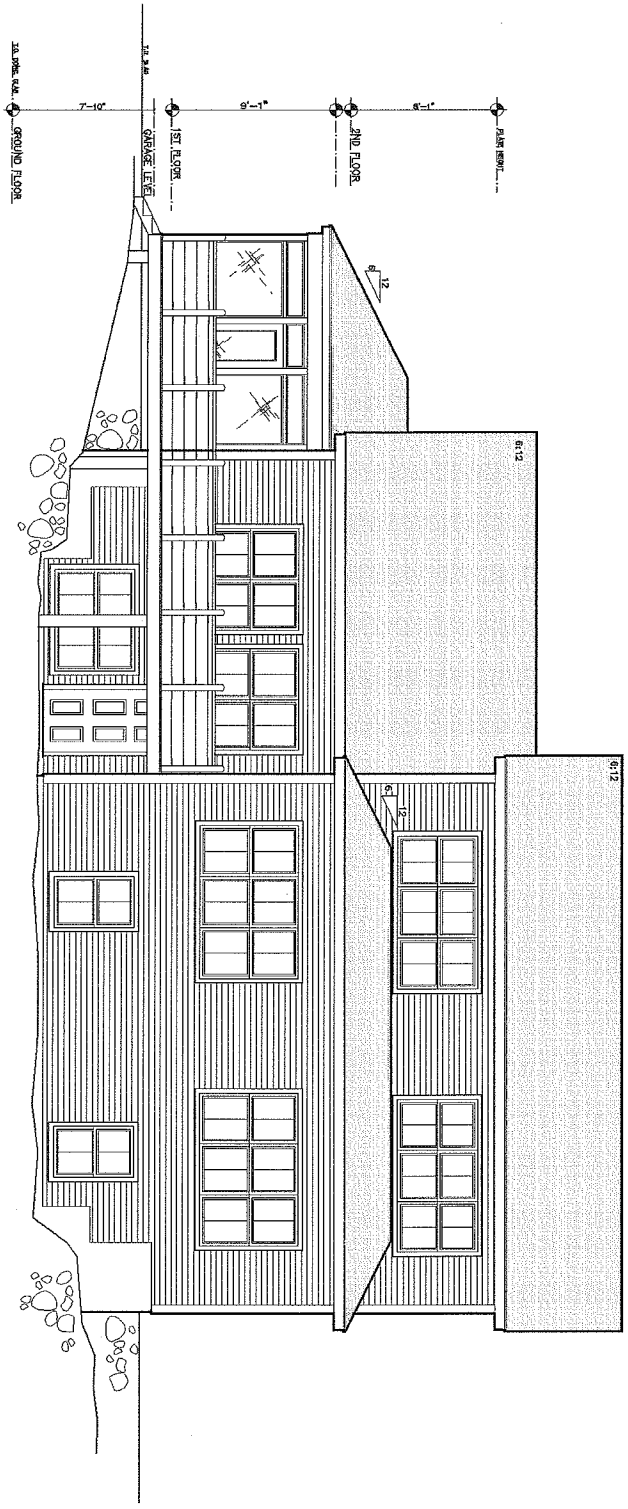

BACK ELEVATION
SCALE: 3/32" = 1'-0"

SouthVillage

CALCAGNI
ELEVATIONS

Phone: 802-861-7600 | Burlington, Vermont | WWW.SOUTHVILLAGE.COM

Disclaimer: The floor plan shown is representative and not drawn to scale. Square footage calculations are approximate and do not include garages and porches. These plans are subject to revision without notice.

REV.
09/16/11
09/22/11
09/26/11
10/05/11
10/12/11
10/18/11
05/28/13

STERLING CONSTRUCTION, INC.
4049 WILLISTON RD. S. BURLINGTON VT 05403

SCALE: PER DRAWINGS DATE: 09/14/11

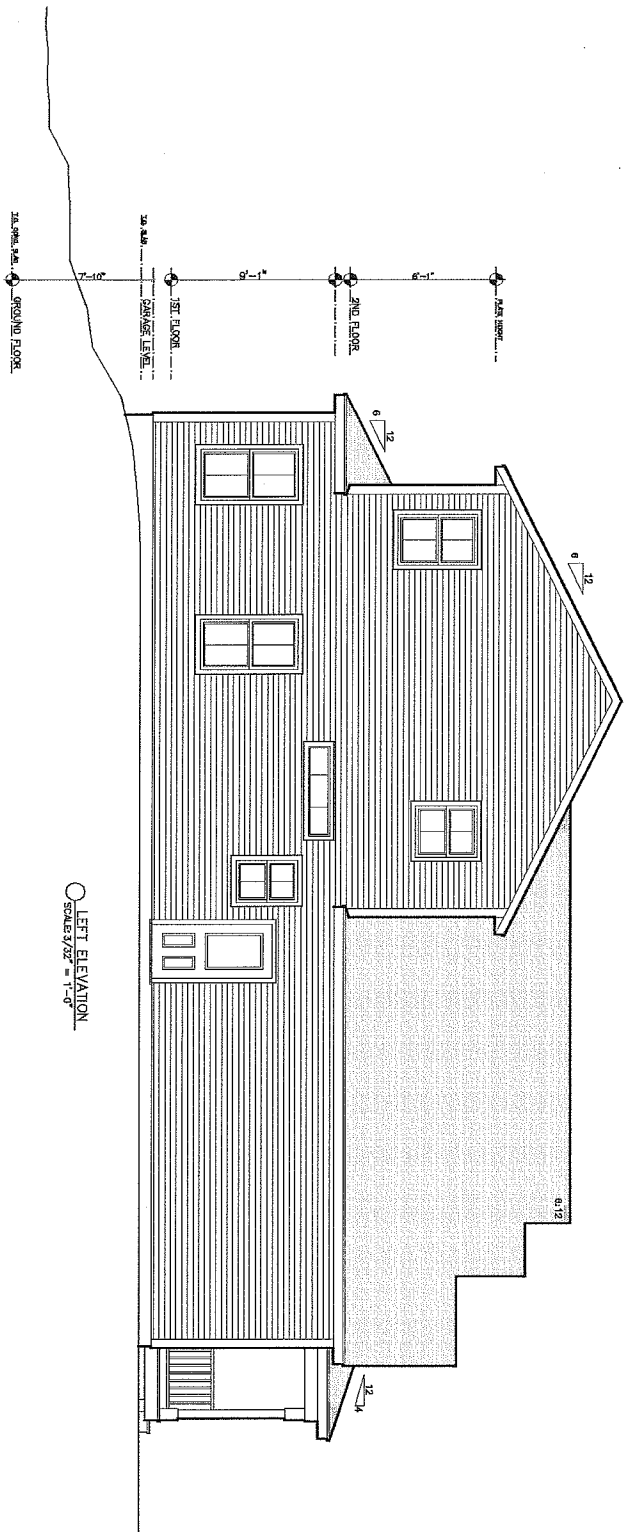

LEFT ELEVATION
SCALE 3/32" = 1'-0"

SouthVillage

CALCAGNI
ELEVATIONS

Phone: 802-861-7600 | Burlington, Vermont | WWW.SOUTHVILLAGE.COM

Disclaimer: The floor plan shown is representative and not drawn to scale. Square footage calculations are approximate and do not include garages and porches. These plans are subject to revision without notice.

REV.
09/16/11
09/22/11
09/28/11
10/05/11
10/12/11
05/28/13

STERLING CONSTRUCTION, INC.
4049 WILLISTON RD. S. BURLINGTON VT 05403

SCALE: PER DRAWINGS DATE: 09/14/11

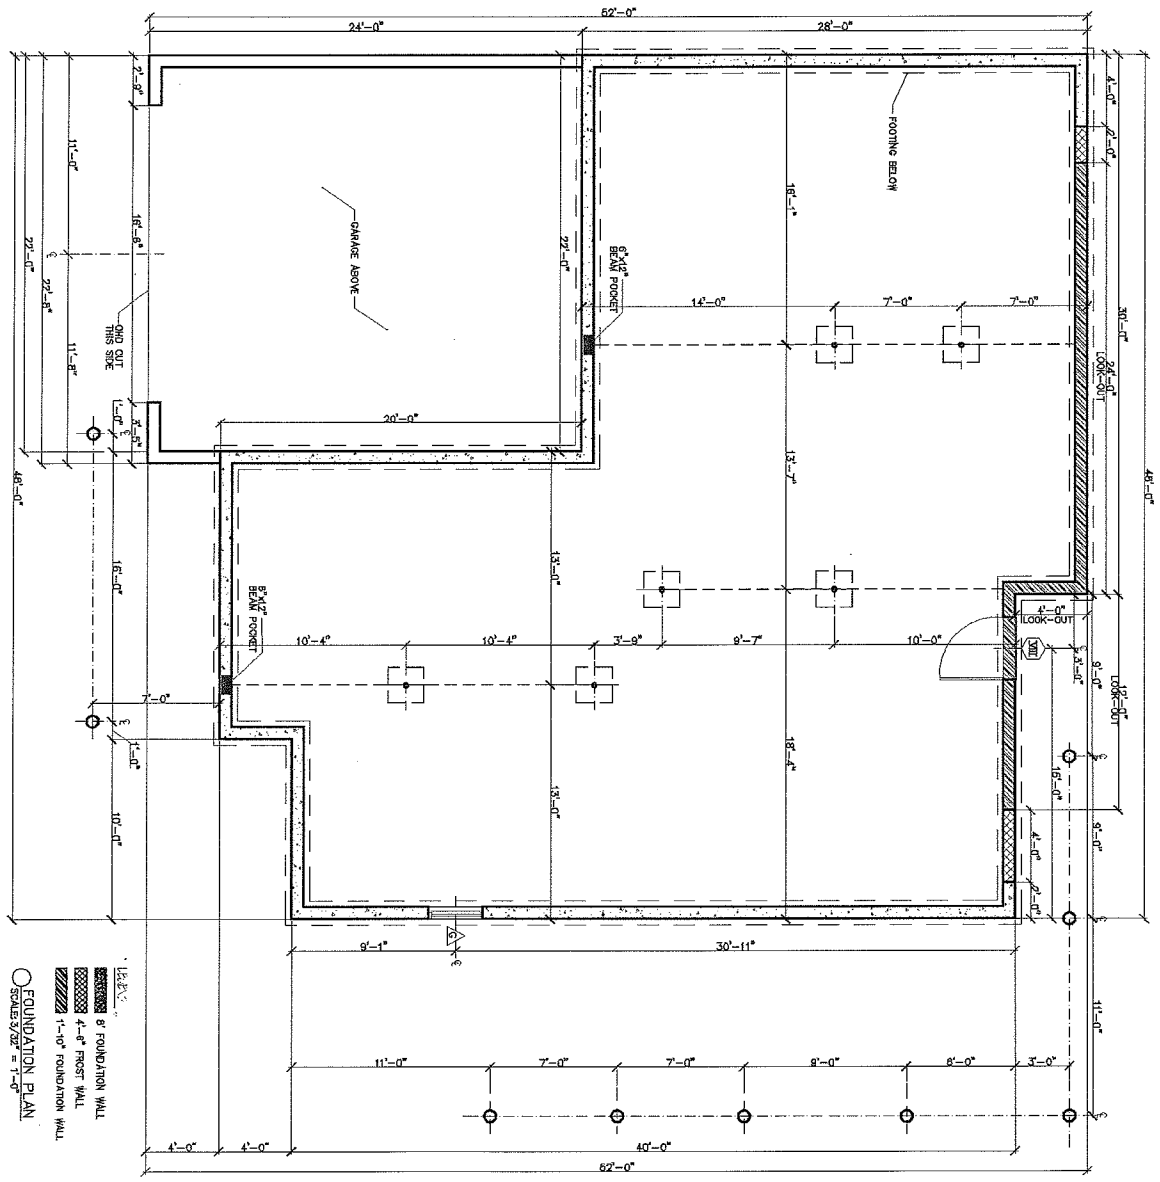

SouthVillage

CALCAGNI
FLOOR PLANS

Phone: 802-861-7600 | Burlington, Vermont | WWW.SOUTHVILLAGE.COM

Disclaimer: The floor plan shown is representative and not drawn to scale. Square footage calculations are approximate and do not include garages and porches. These plans are subject to revision without notice.

REV.
09/16/11
09/22/11
09/26/11
10/05/11
11/03/11
05/28/13

STERLING CONSTRUCTION, INC.
4849 WILLISTON RD. S. BURLINGTON VT 05403

SCALE: PER DRAWINGS DATE: 09/14/11