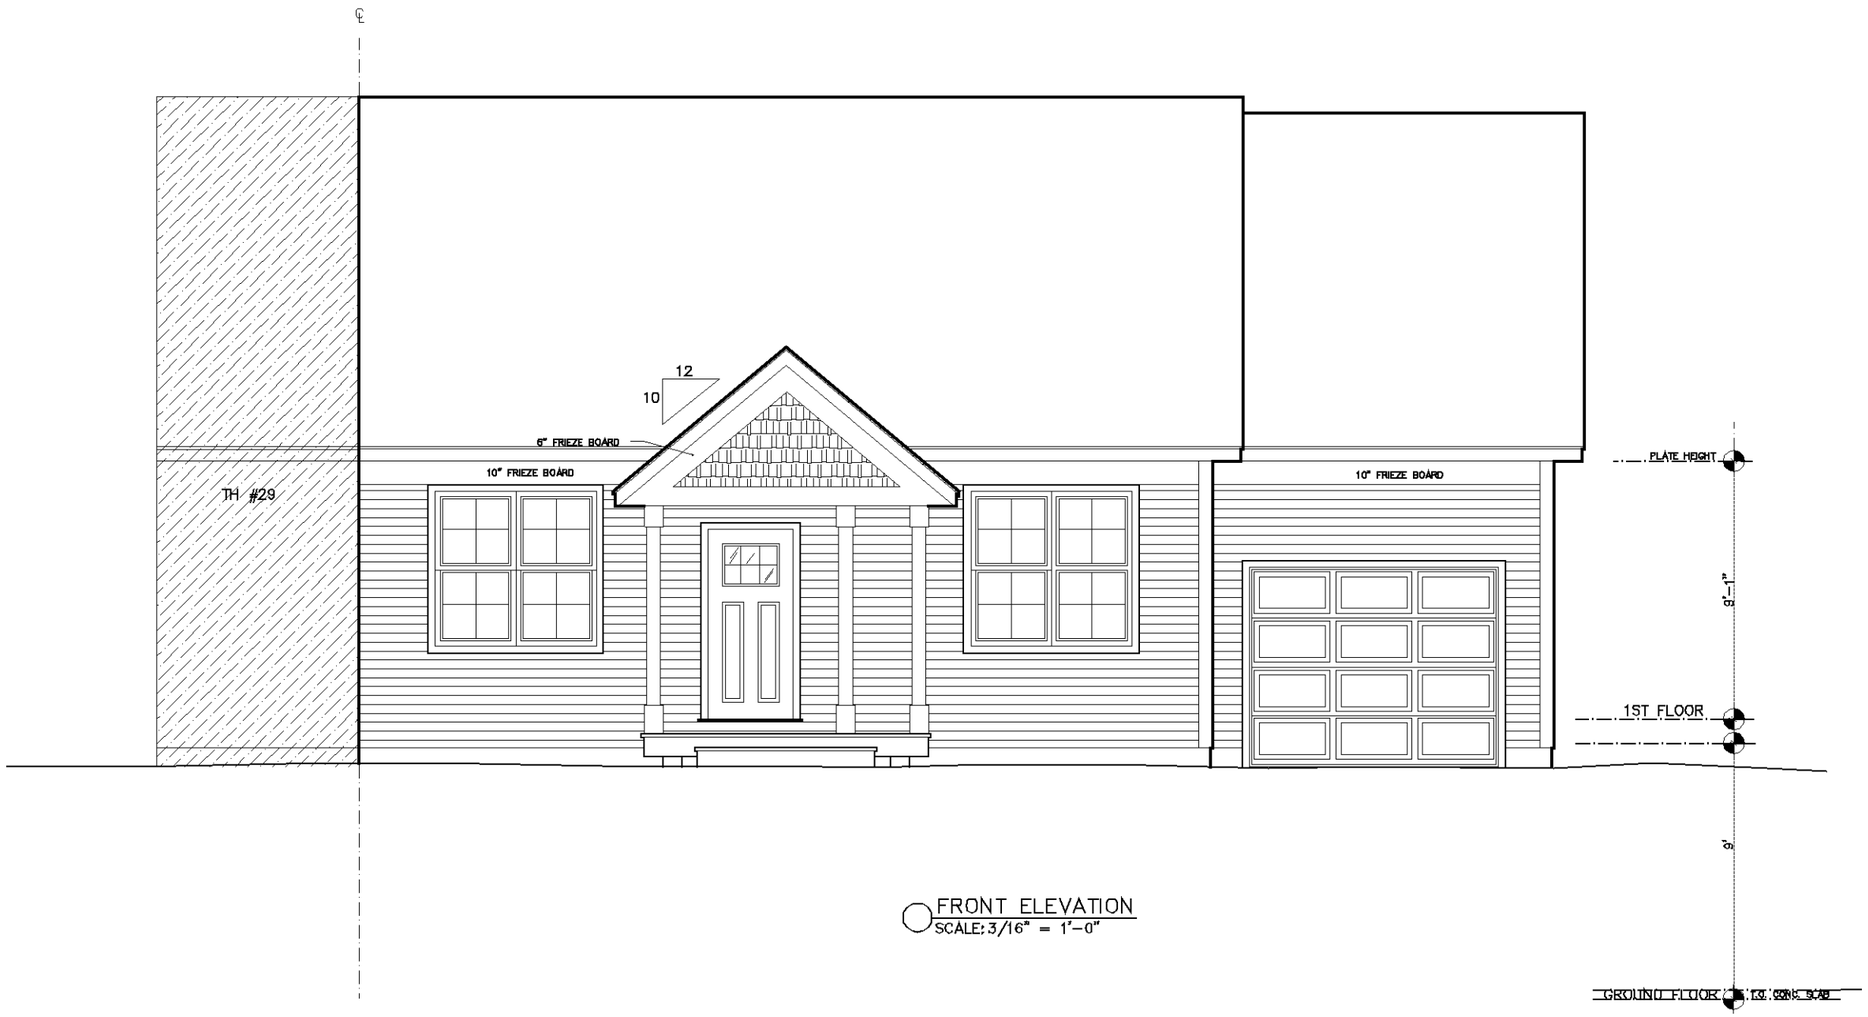

FRONT ELEVATION
SCALE: 3/16" = 1'-0"

THISTLE HILL

MODEL HOME TH #30

REV.

STERLING CONSTRUCTION, INC.
4049 WILLISTON RD, S. BURLINGTON VT 05403

SCALE: 3/16" = 1'-0" DATE: 07/24/13

1/7

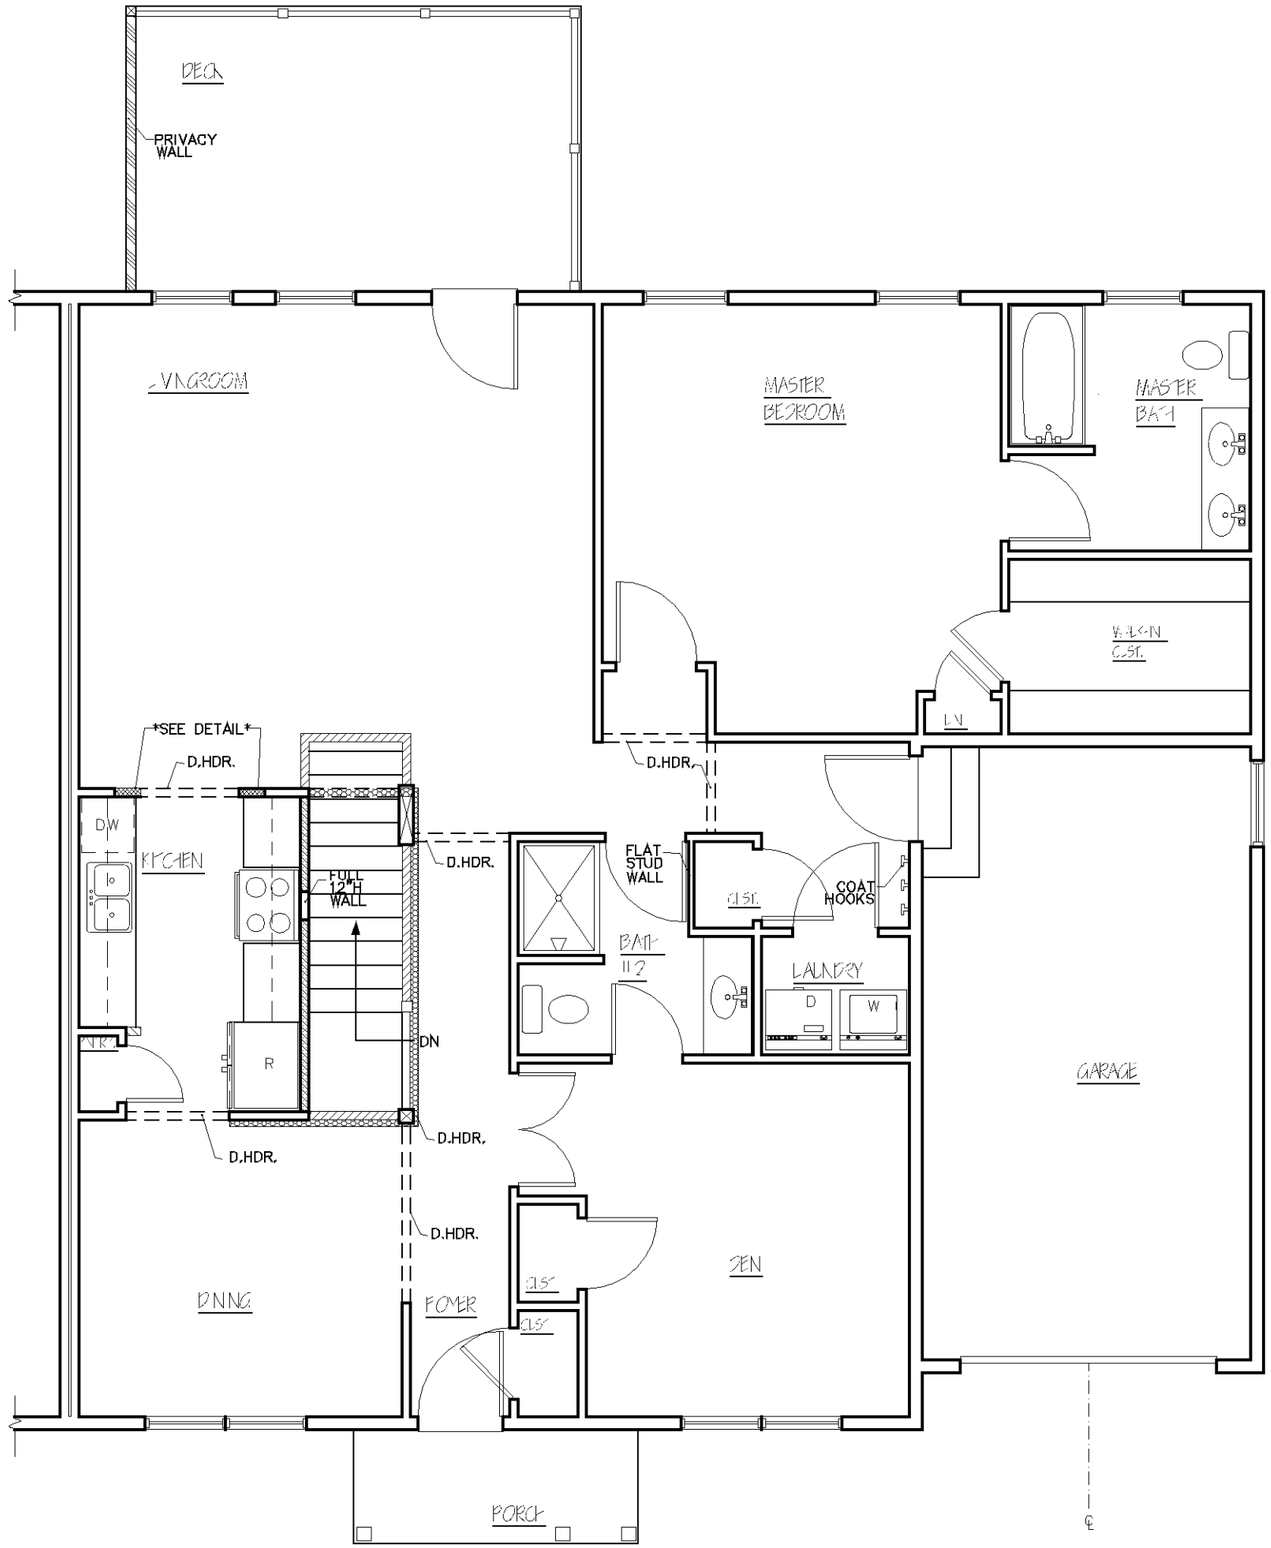

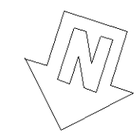

LEGEND:

- 15"-DROP HEADER
- 1/2 WALL @ 3'-6"
- 5'-0" PRIVACY WALL
- 18"H OPENING ABOVE CABINETS
- DROP HEADER ABOVE WALL
- POST

FIRST FLOOR
SCALE: 3/16" = 1'-0"

THISTLE HILL

MODEL HOME TH #30

REV.

STERLING CONSTRUCTION, INC.
4049 WILLISTON RD. S. BURLINGTON VT 05403

SCALE: 3/16" = 1'-0"

DATE: 07/24/13

2/7

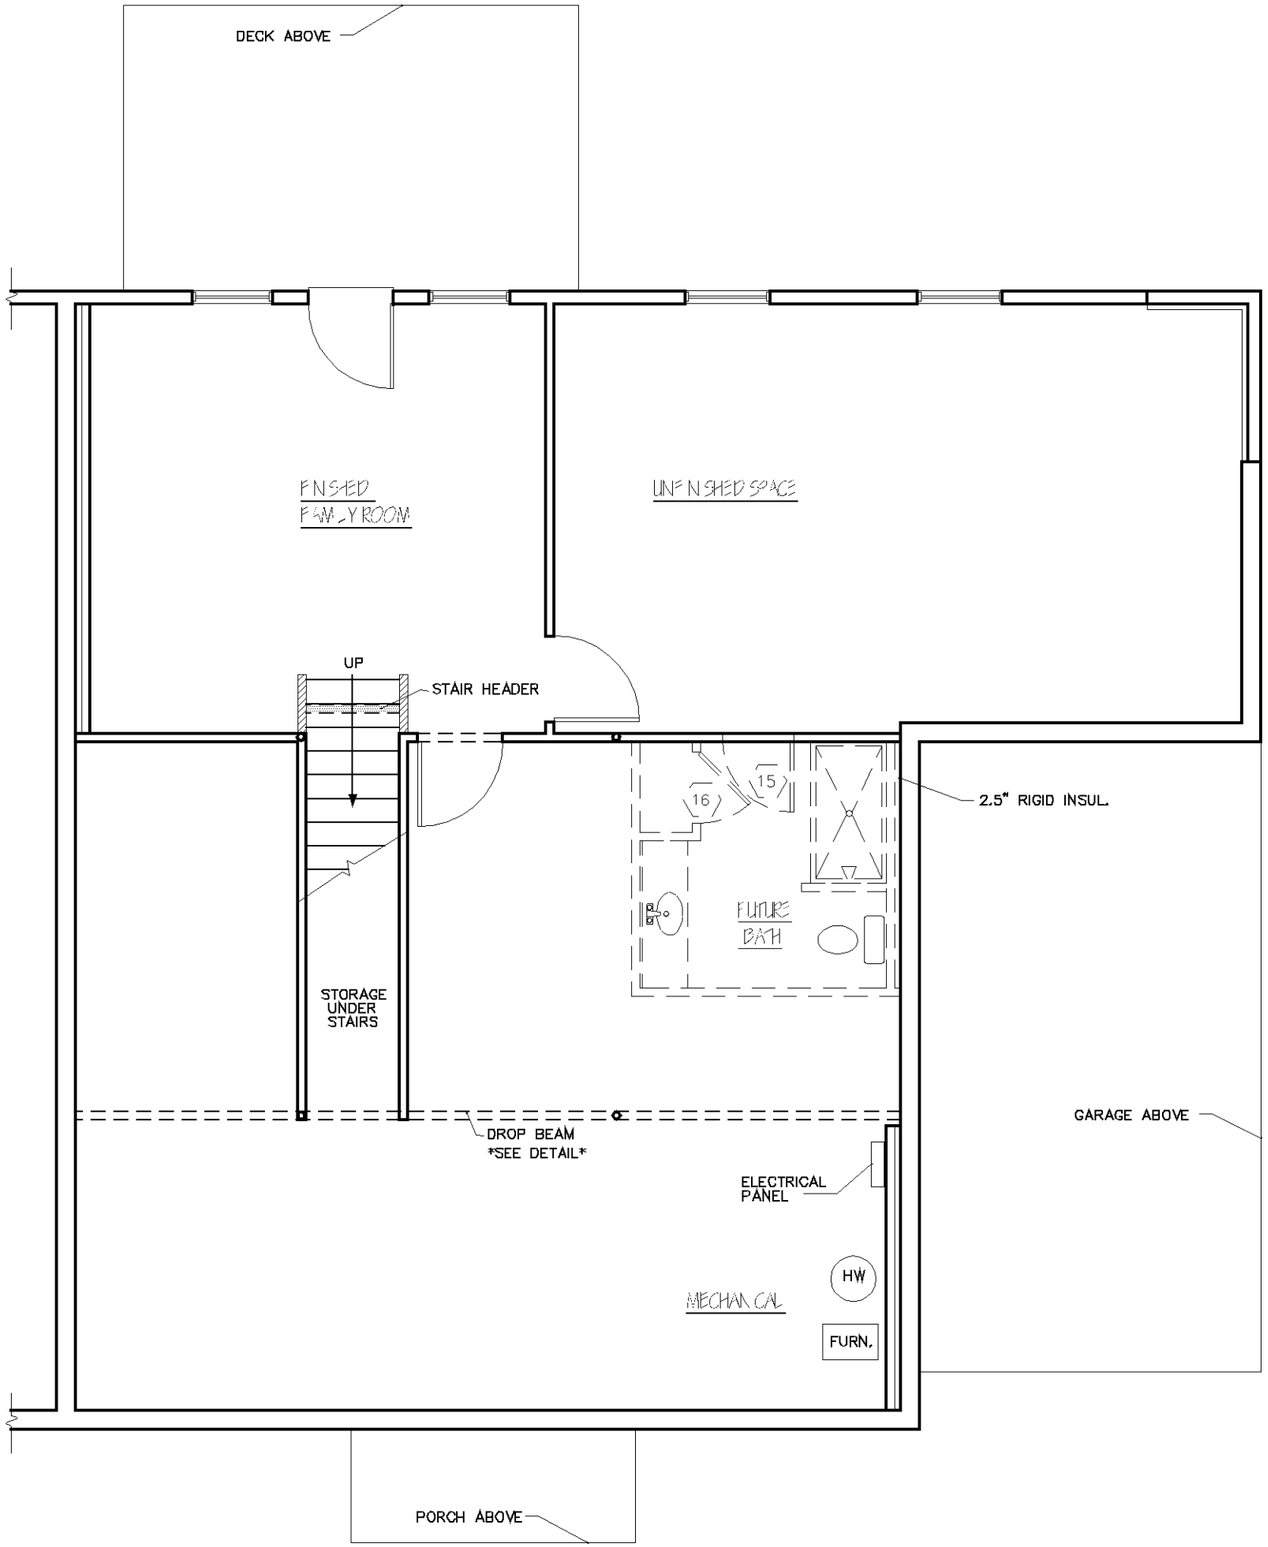

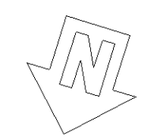

1/2 WALL @ 3'-10"

GROUND FLOOR PLAN
SCALE: 3/16" = 1'-0"

THISTLE HILL

MODEL HOME TH #30

REV.

STERLING CONSTRUCTION, INC.
4049 WILLISTON RD, S. BURLINGTON VT 05403

SCALE: 3/16" = 1'-0" DATE: 07/24/13 3/7

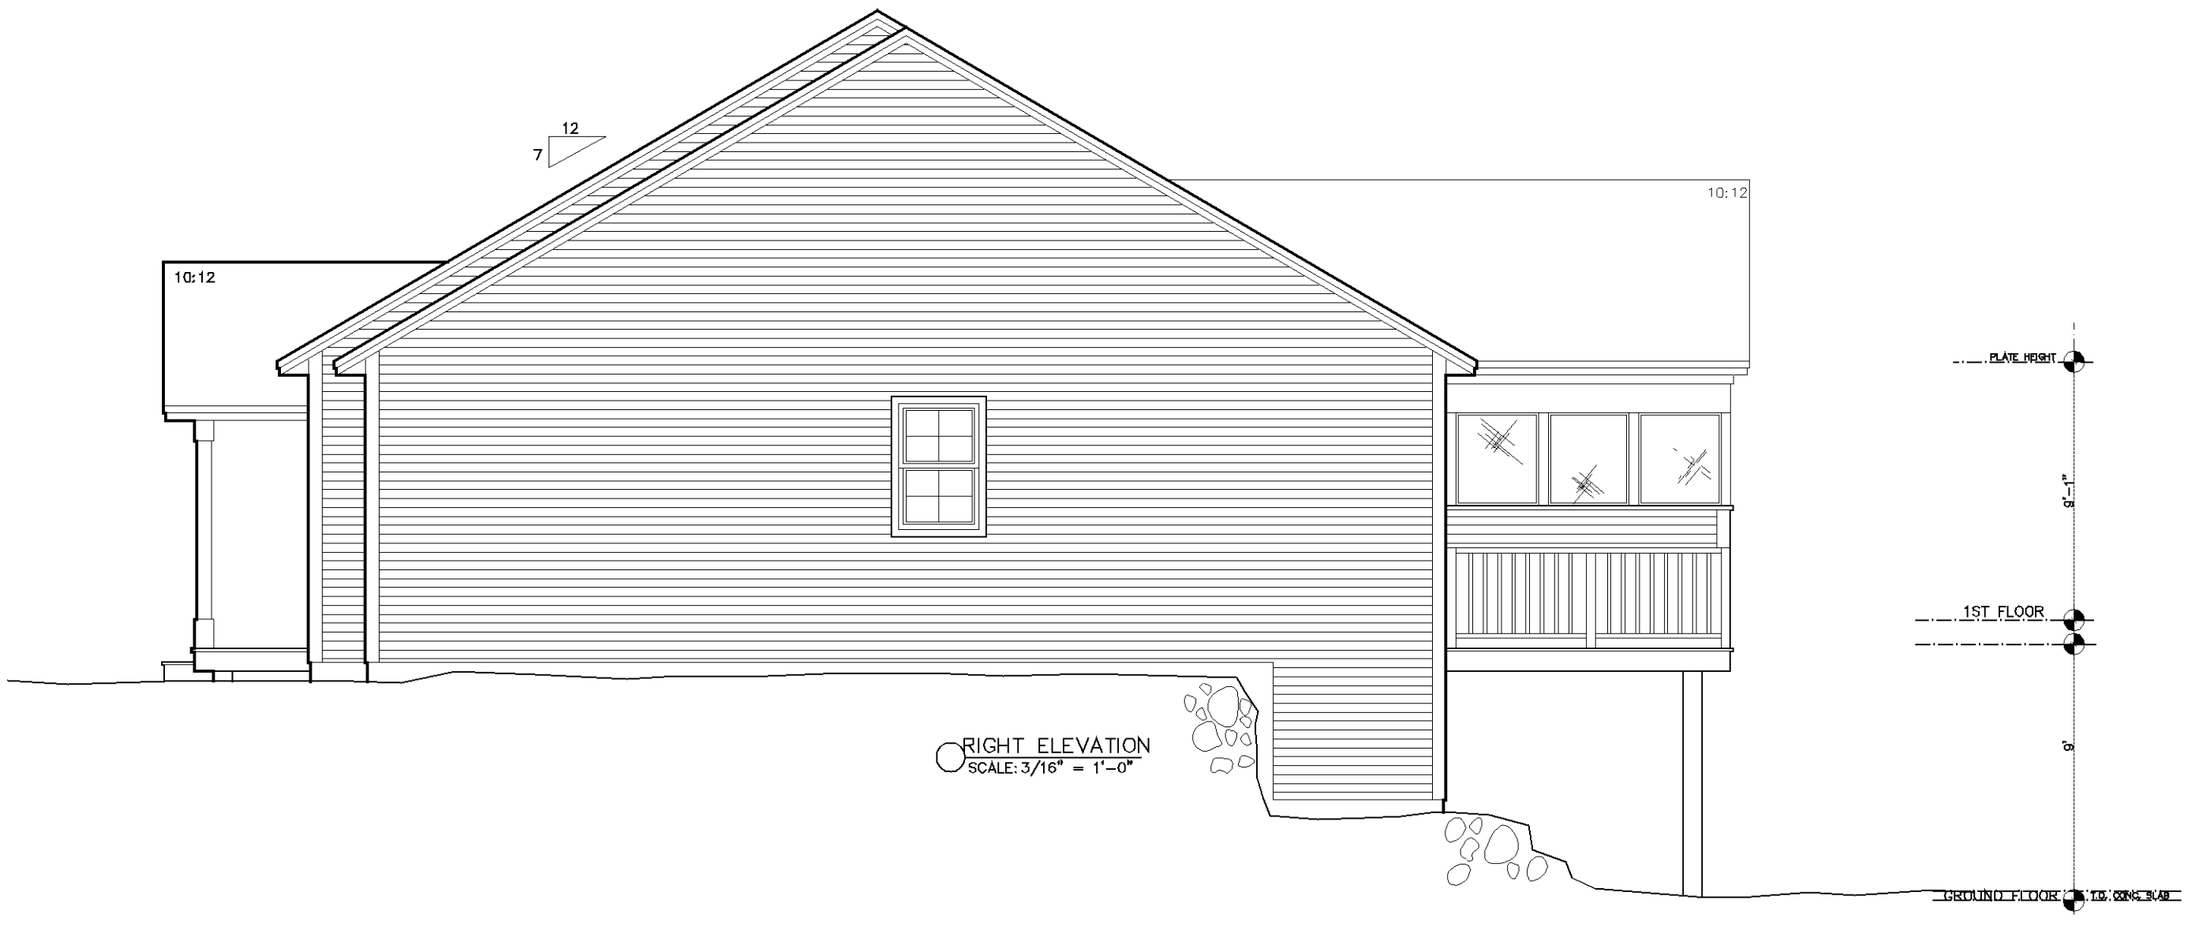

RIGHT ELEVATION
SCALE: 3/16" = 1'-0"

THISTLE HILL

MODEL HOME TH #30

REV.

STERLING CONSTRUCTION, INC.
4049 WILLISTON RD. S. BURLINGTON VT 05403

SCALE: 3/16" = 1'-0"

DATE: 07/24/13

7/7

REAR ELEVATION
SCALE: 3/16" = 1'-0"

THISTLE HILL

MODEL HOME TH #30

REV.

STERLING CONSTRUCTION, INC.
4049 WILLISTON RD. S. BURLINGTON VT 05403

SCALE: 3/16" = 1'-0"

DATE: 07/24/13

5/7

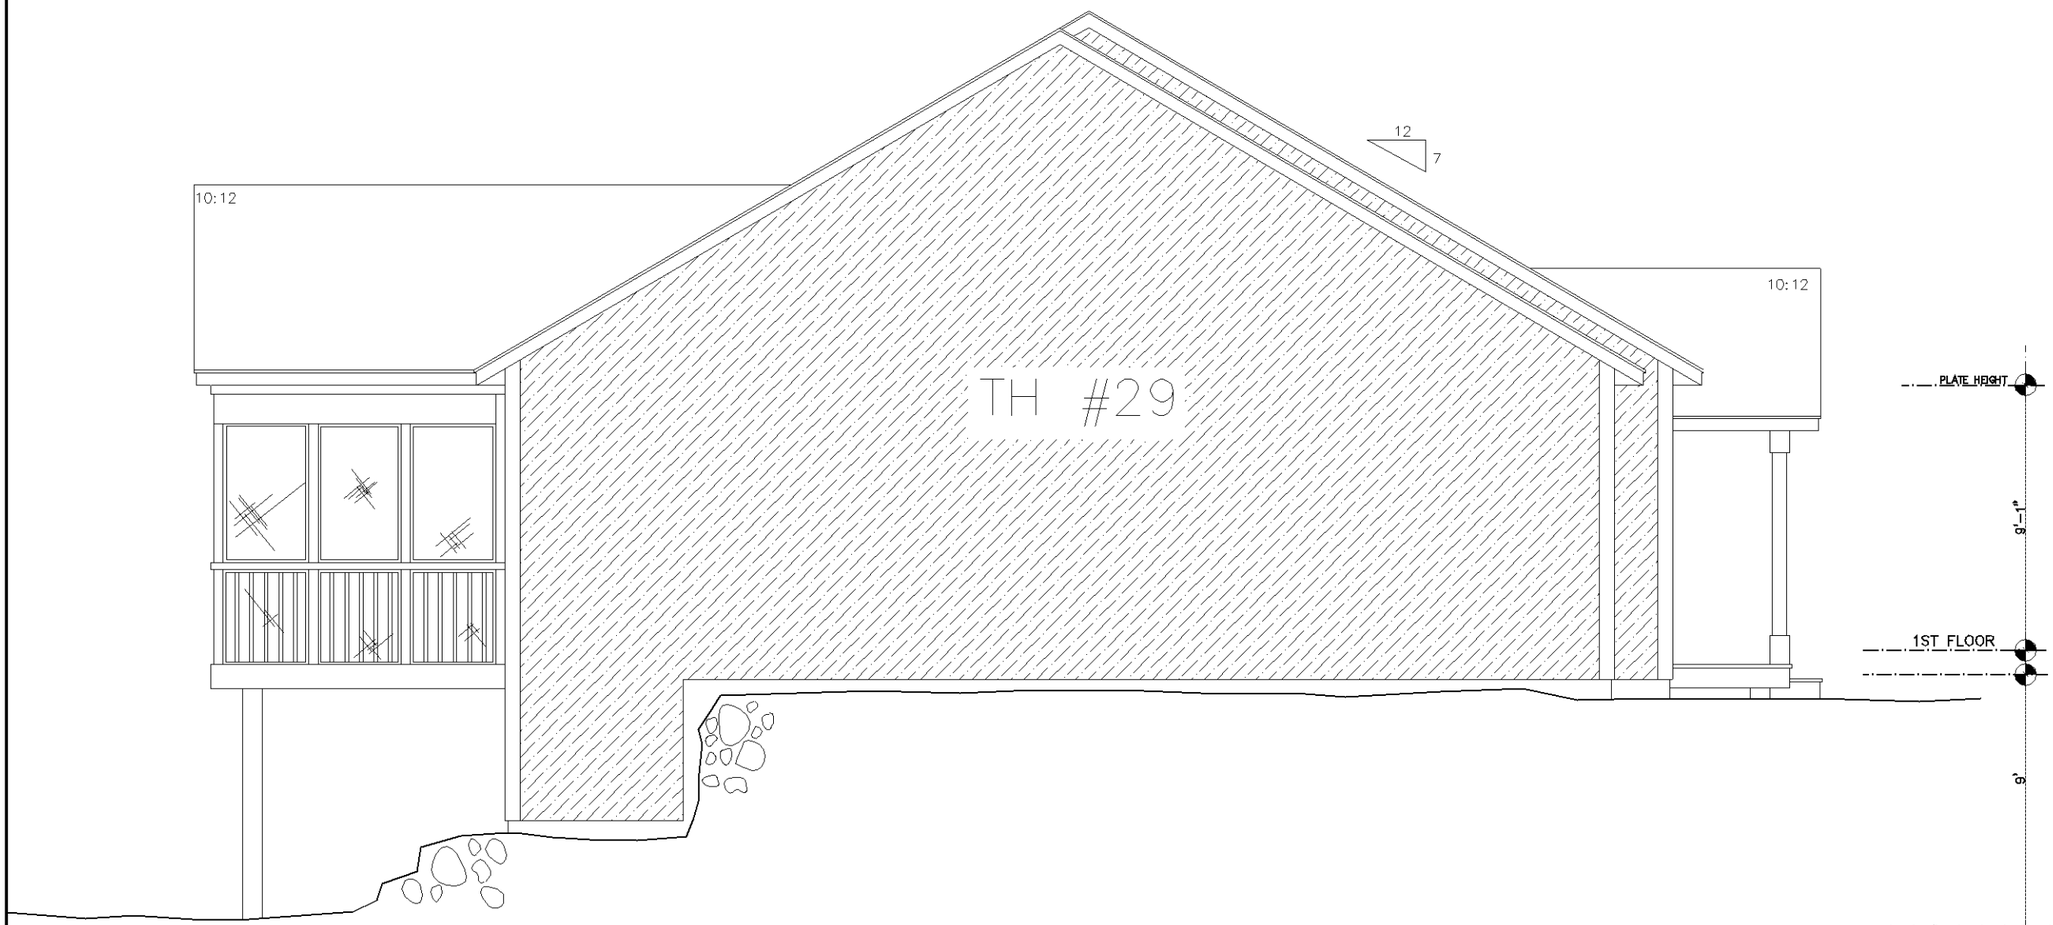

LEFT ELEVATION
SCALE: 3/16" = 1'-0"

THISTLE HILL

MODEL HOME TH #30

REV.

STERLING CONSTRUCTION, INC.
4049 WILLISTON RD, S. BURLINGTON VT 05403

SCALE: 3/16" = 1'-0"

DATE: 07/24/13

6/7