


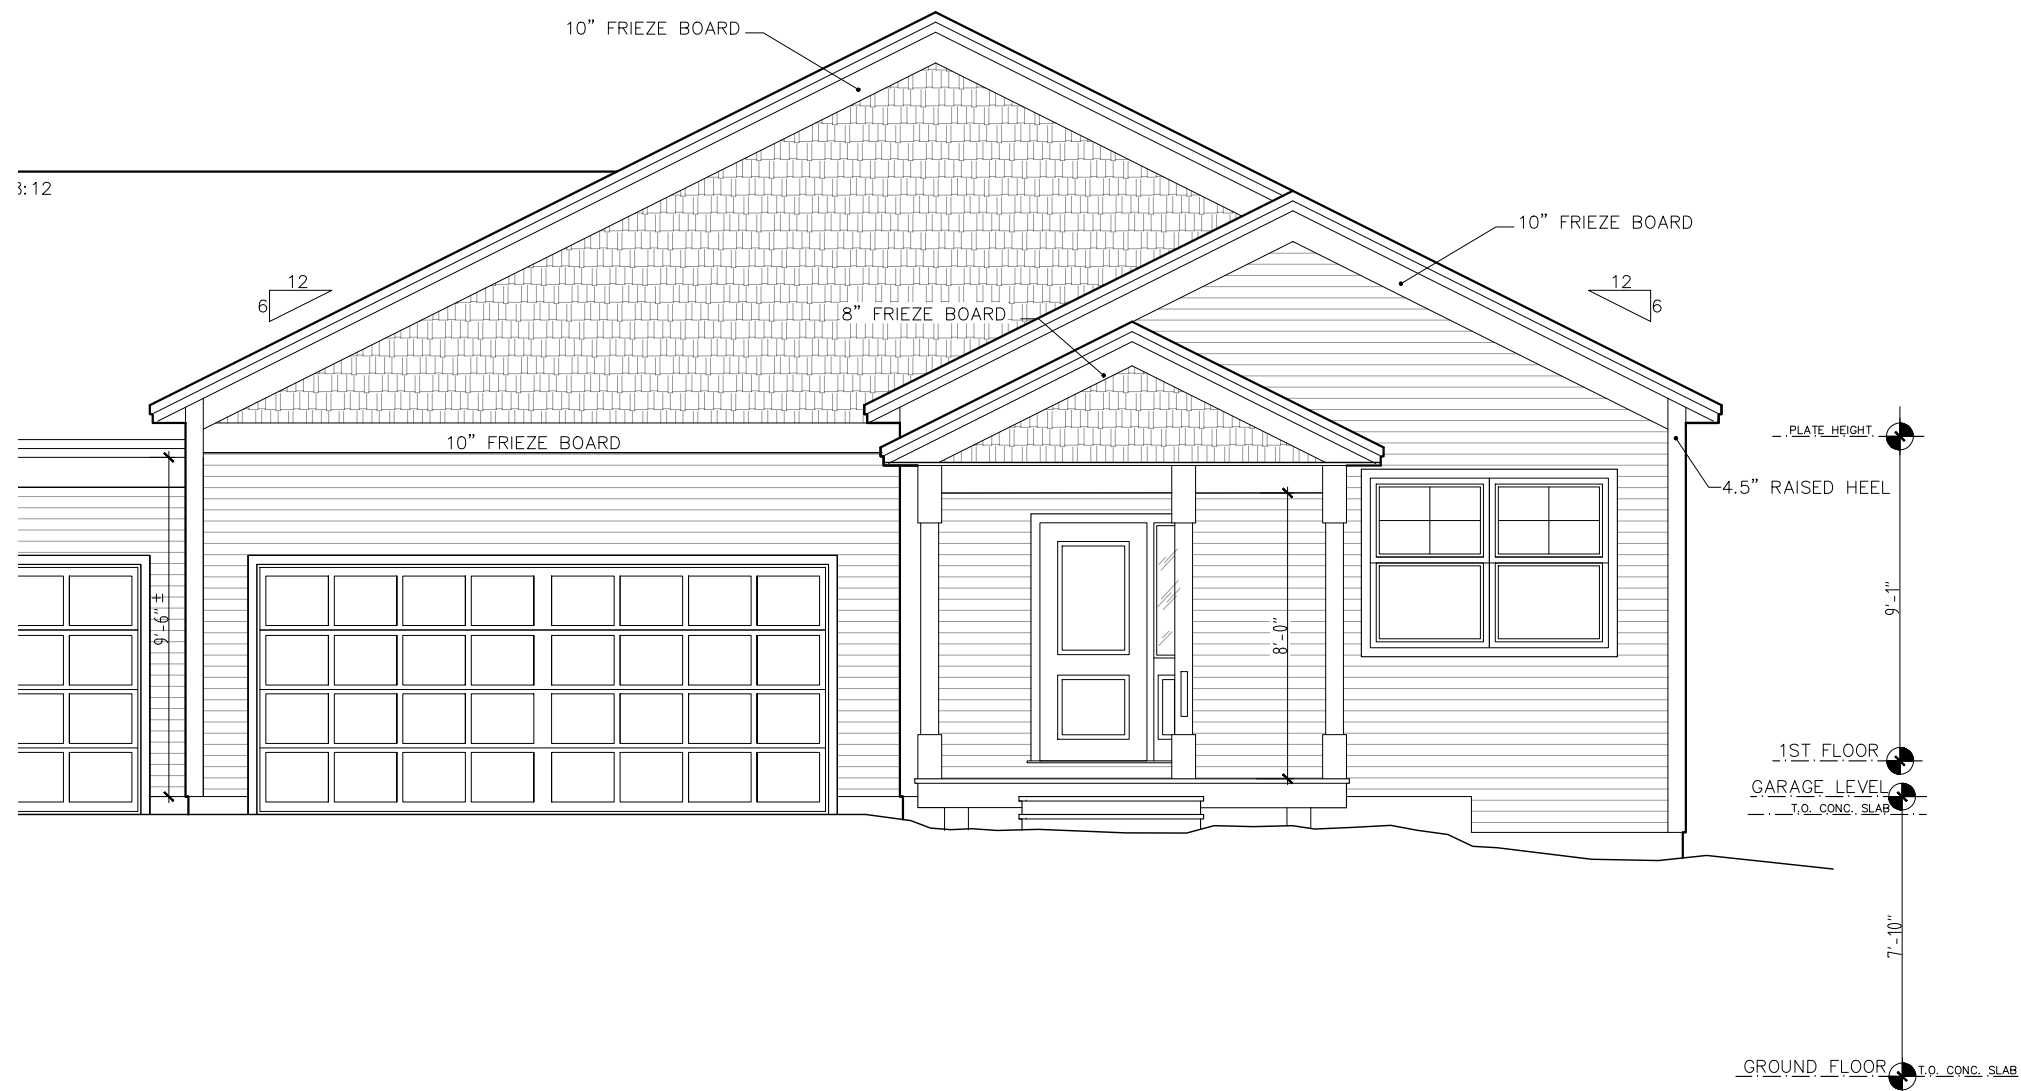


DOGWOOD CIRCLE

CARDINAL

REV.
09/02/26
09/03/26
09/04/26



1037 HINESBURG ROAD / SUITE A / S. BURLINGTON, VT 05403
SCALE: 3/16" = 1'-0" DATE: 08/26/26

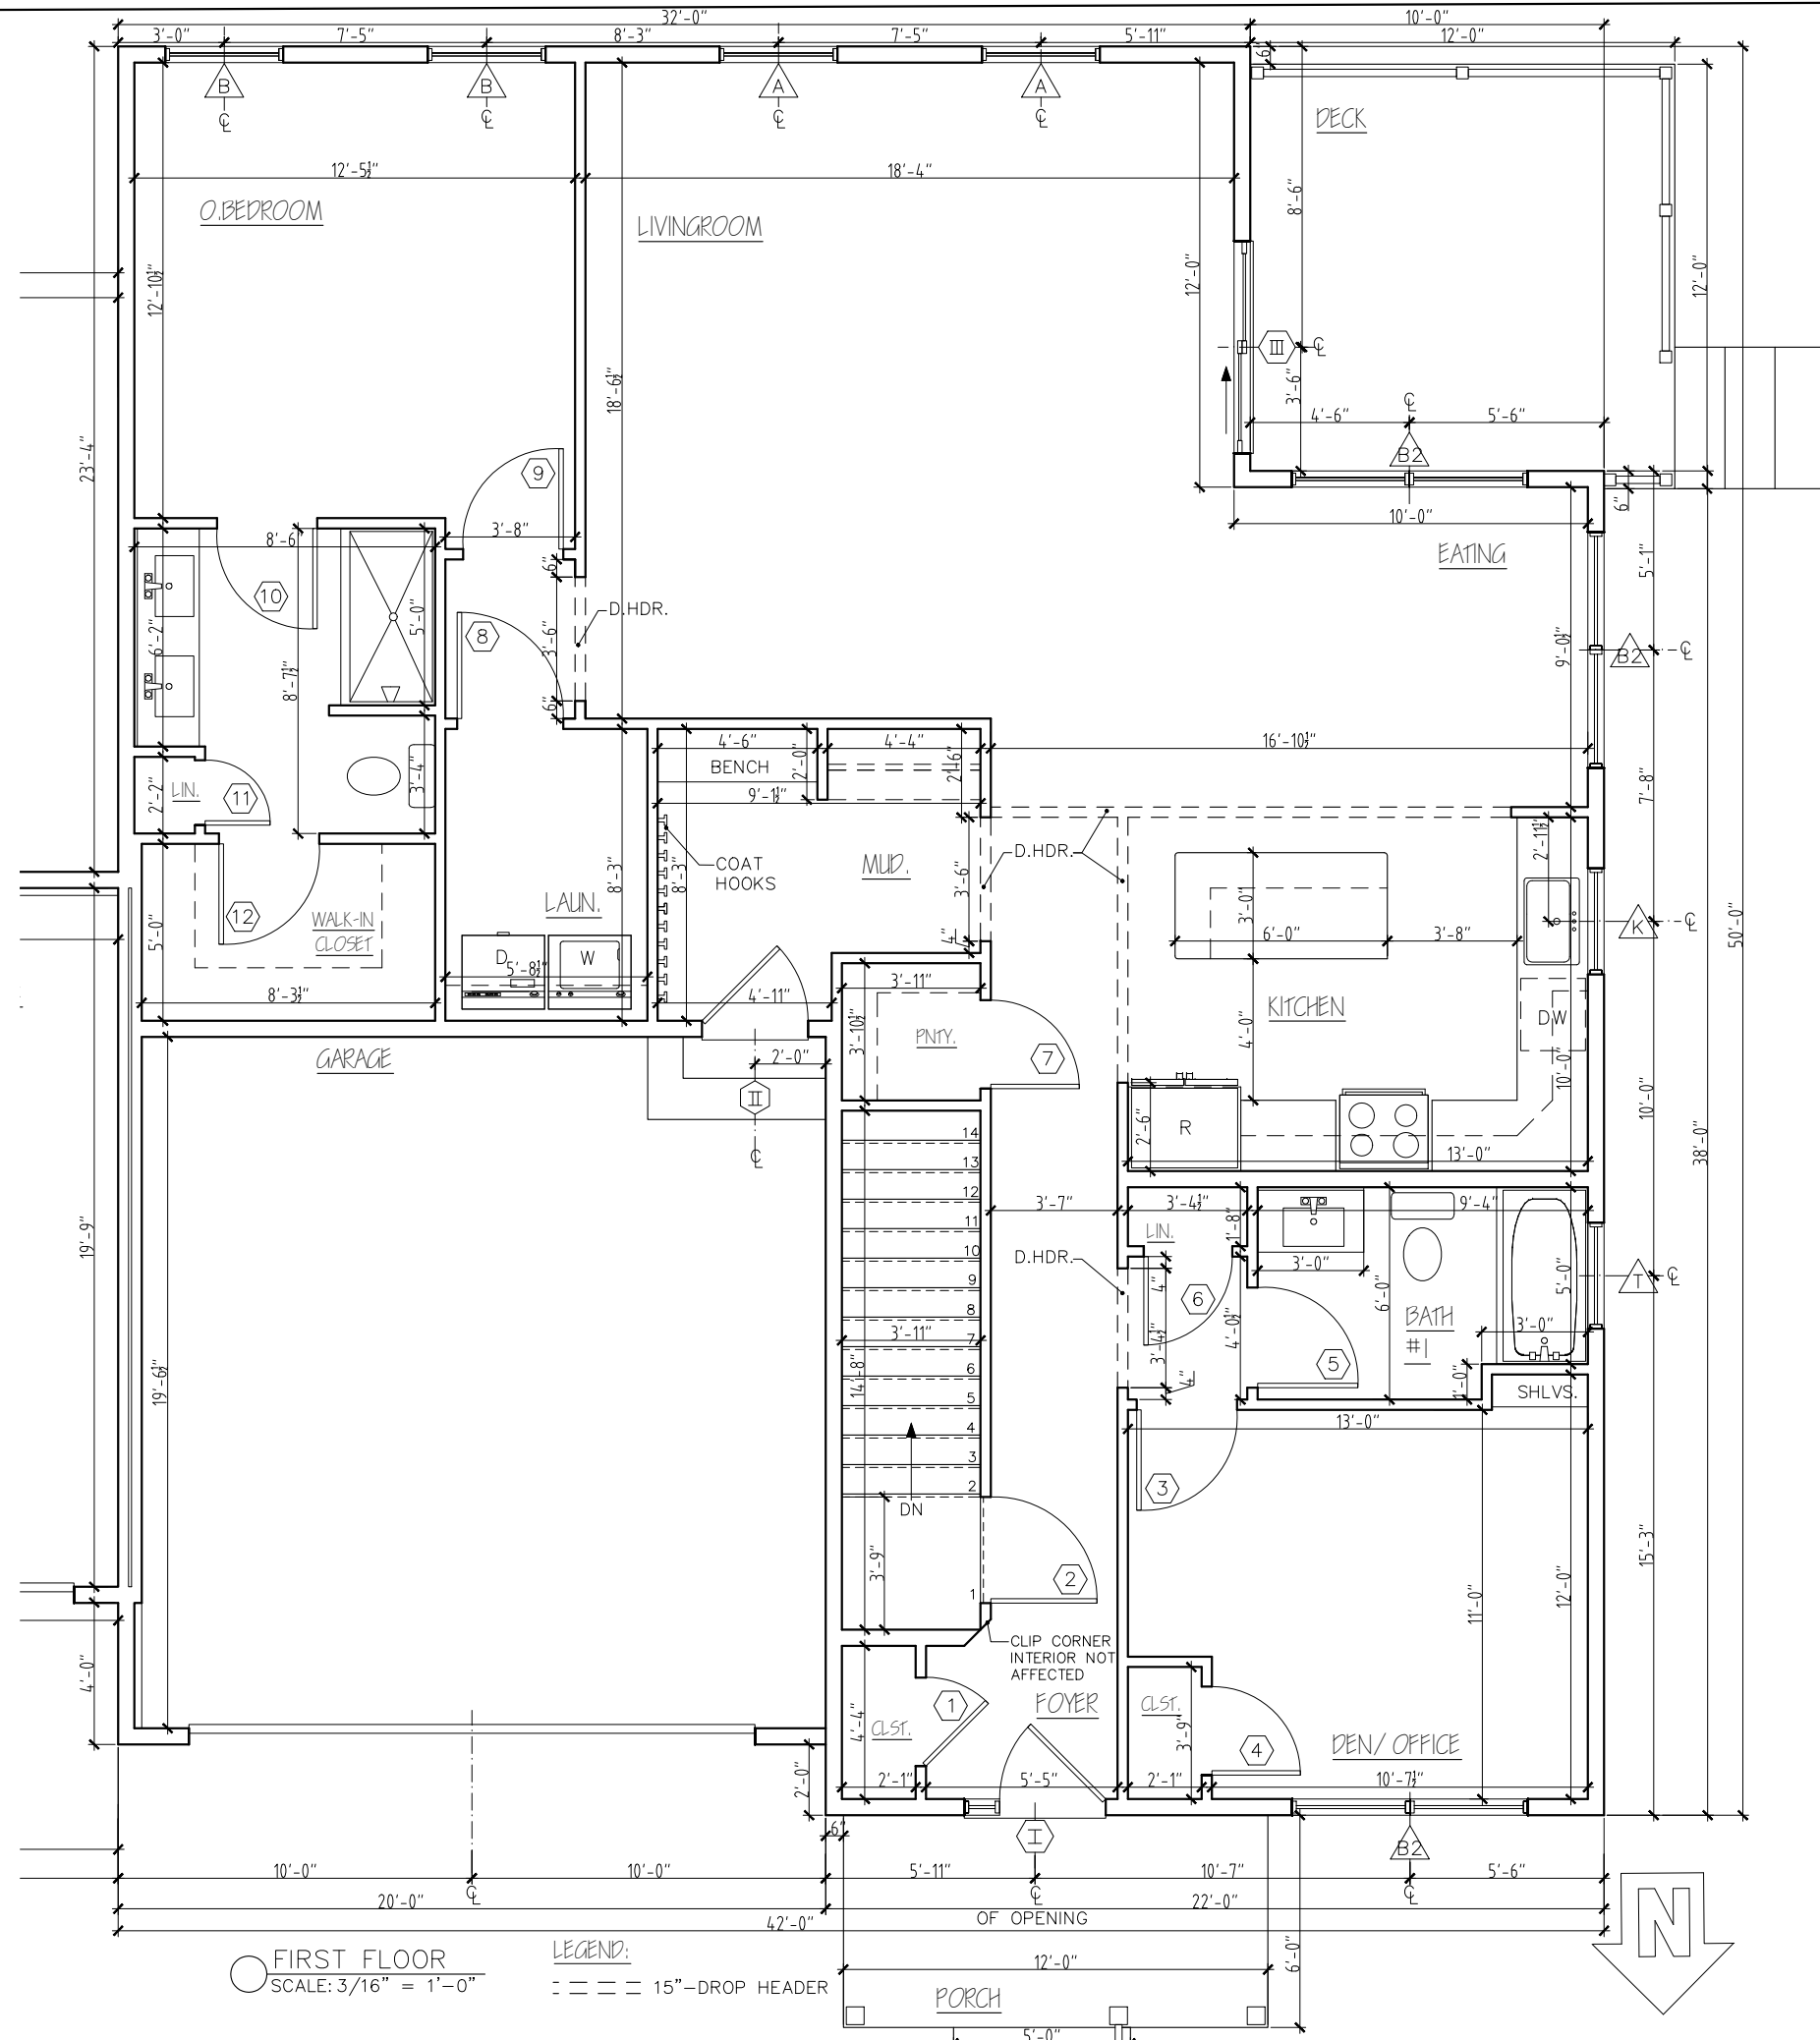


DOGWOOD CIRCLE

CARDINAL

REV.	
09/02/26	
09/03/26	
09/04/26	

1037 HINESBURG ROAD / SUITE A / S. BURLINGTON, VT 05403
SCALE: 3/16" = 1'-0" DATE: 08/26/26

28

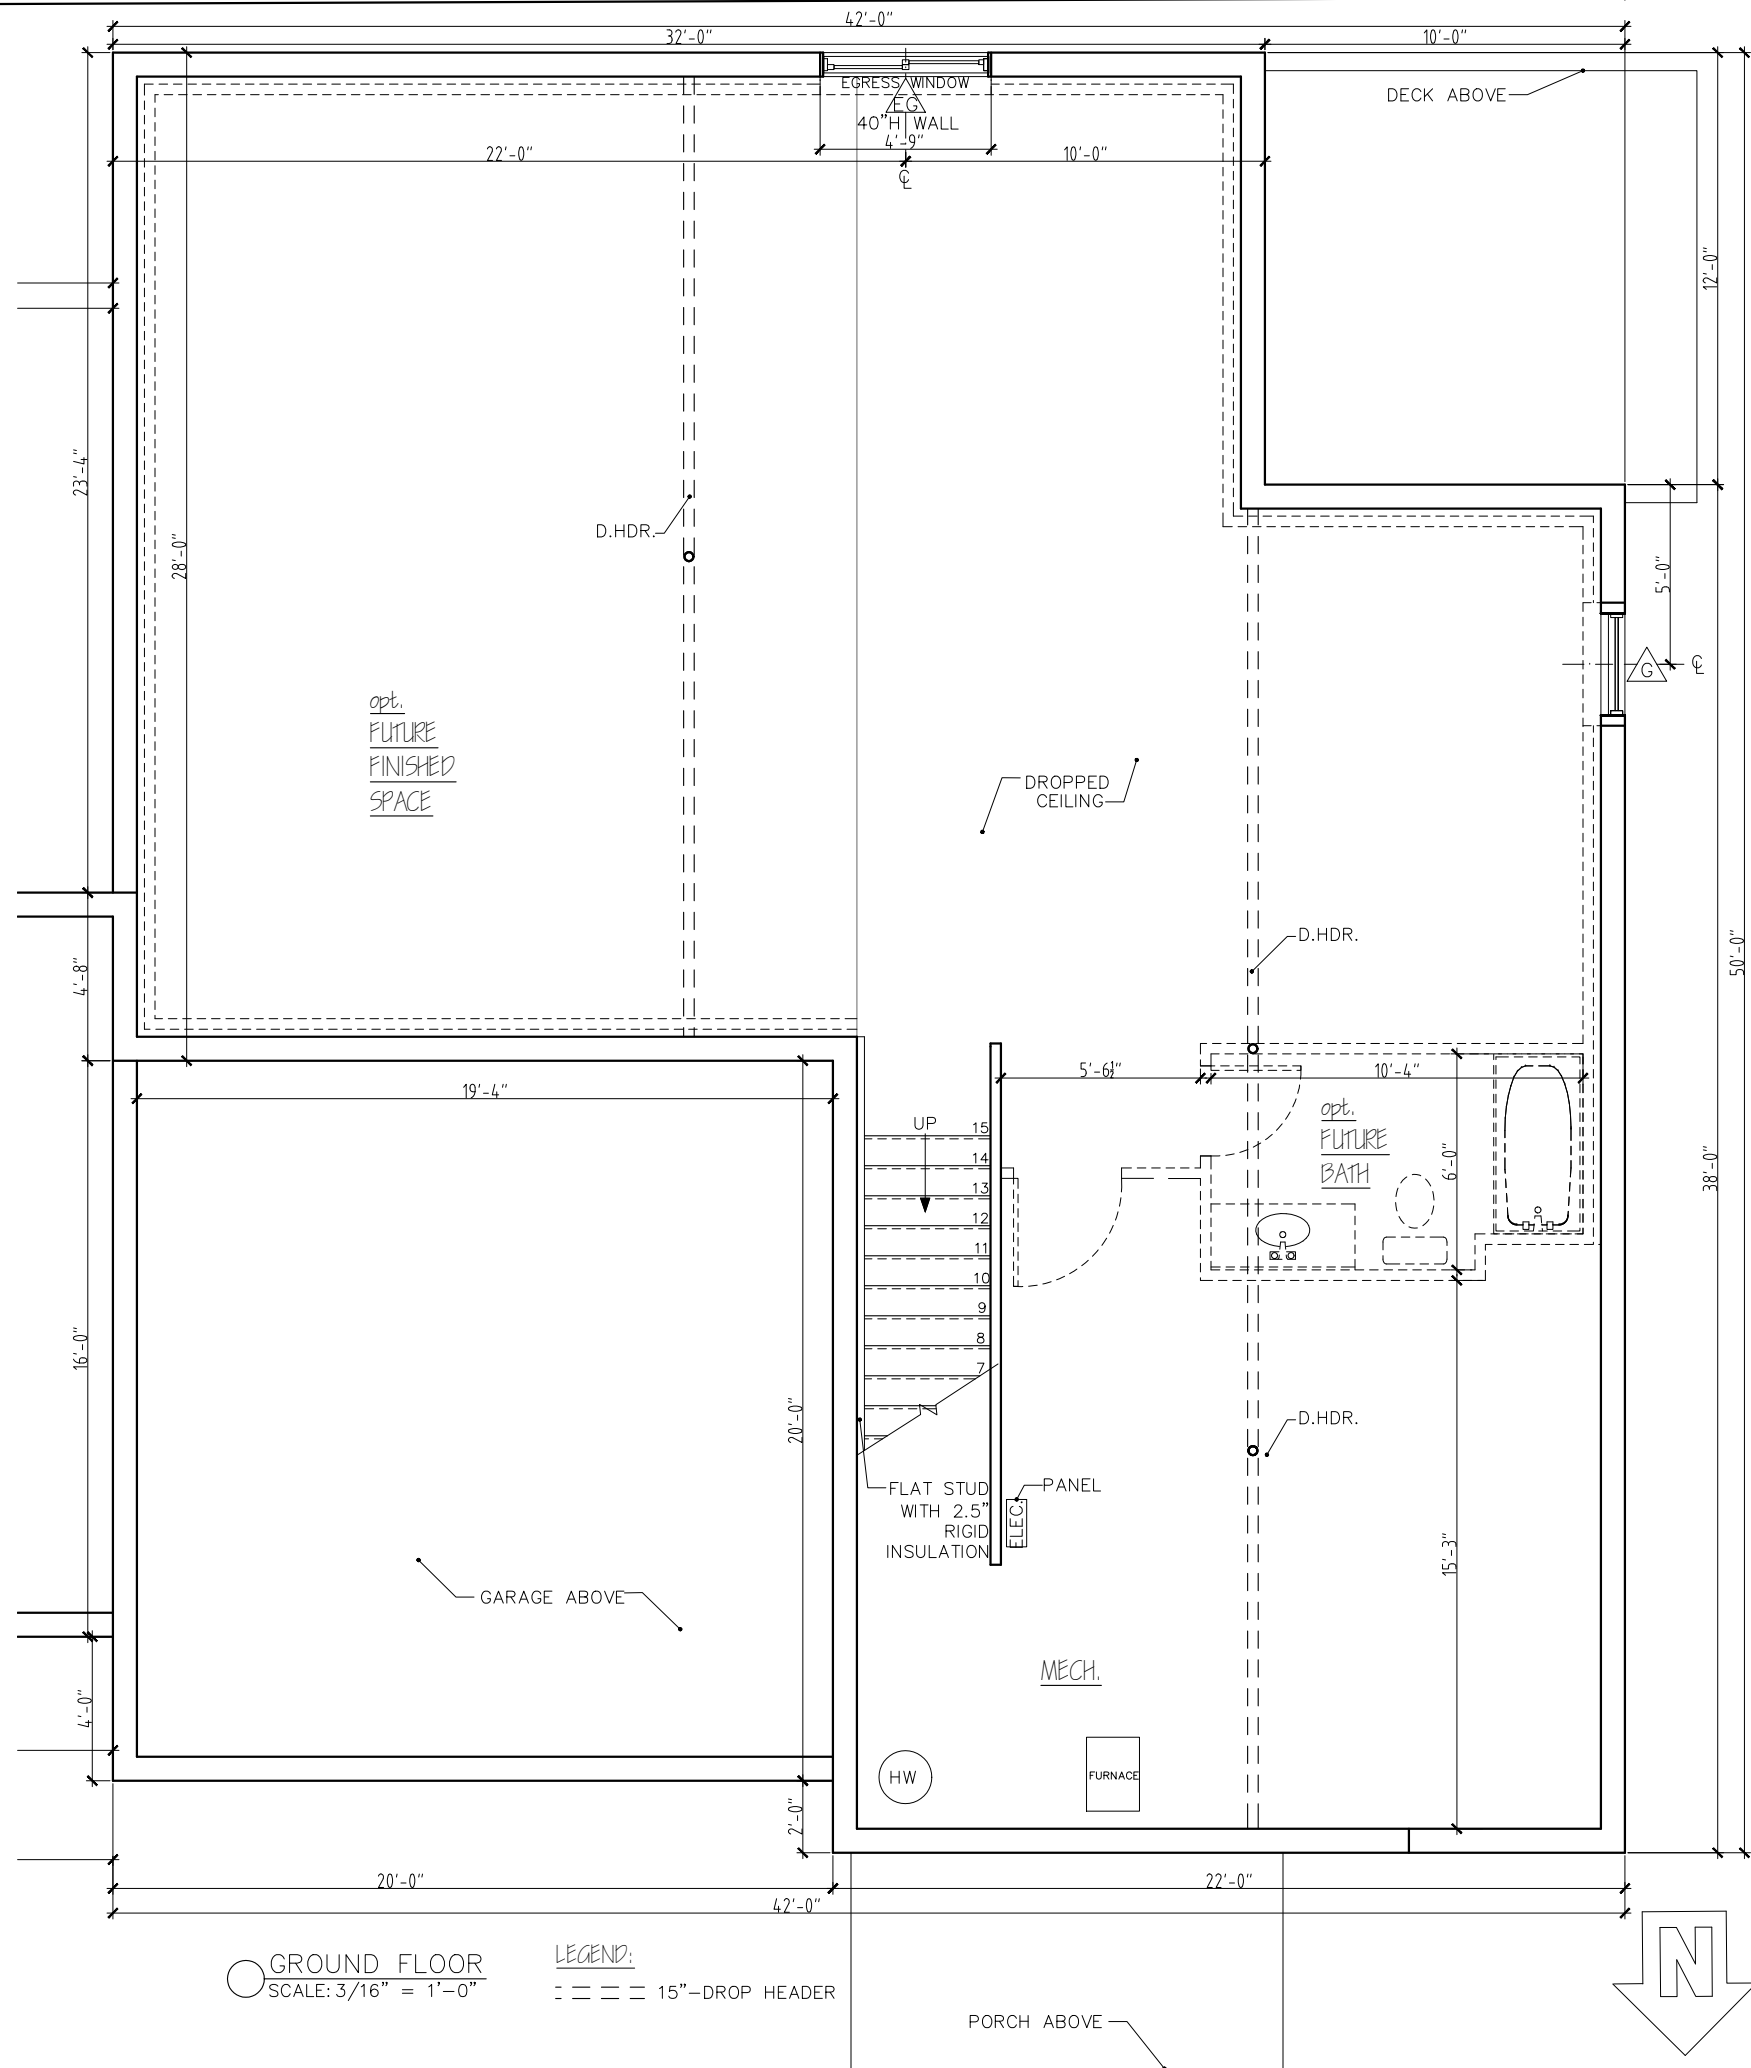

GROUND FLOOR
SCALE: 3/16" = 1'-0"

LEGEND:

--- 15" DROP HEADER

DOGWOOD CIRCLE


CARDINAL



REV.
09/02/26
09/03/26
09/04/26

1037 HINESBURG ROAD / SUITE A / S. BURLINGTON, VT 05403
SCALE: 3/16" = 1'-0" DATE: 08/26/26

3/7

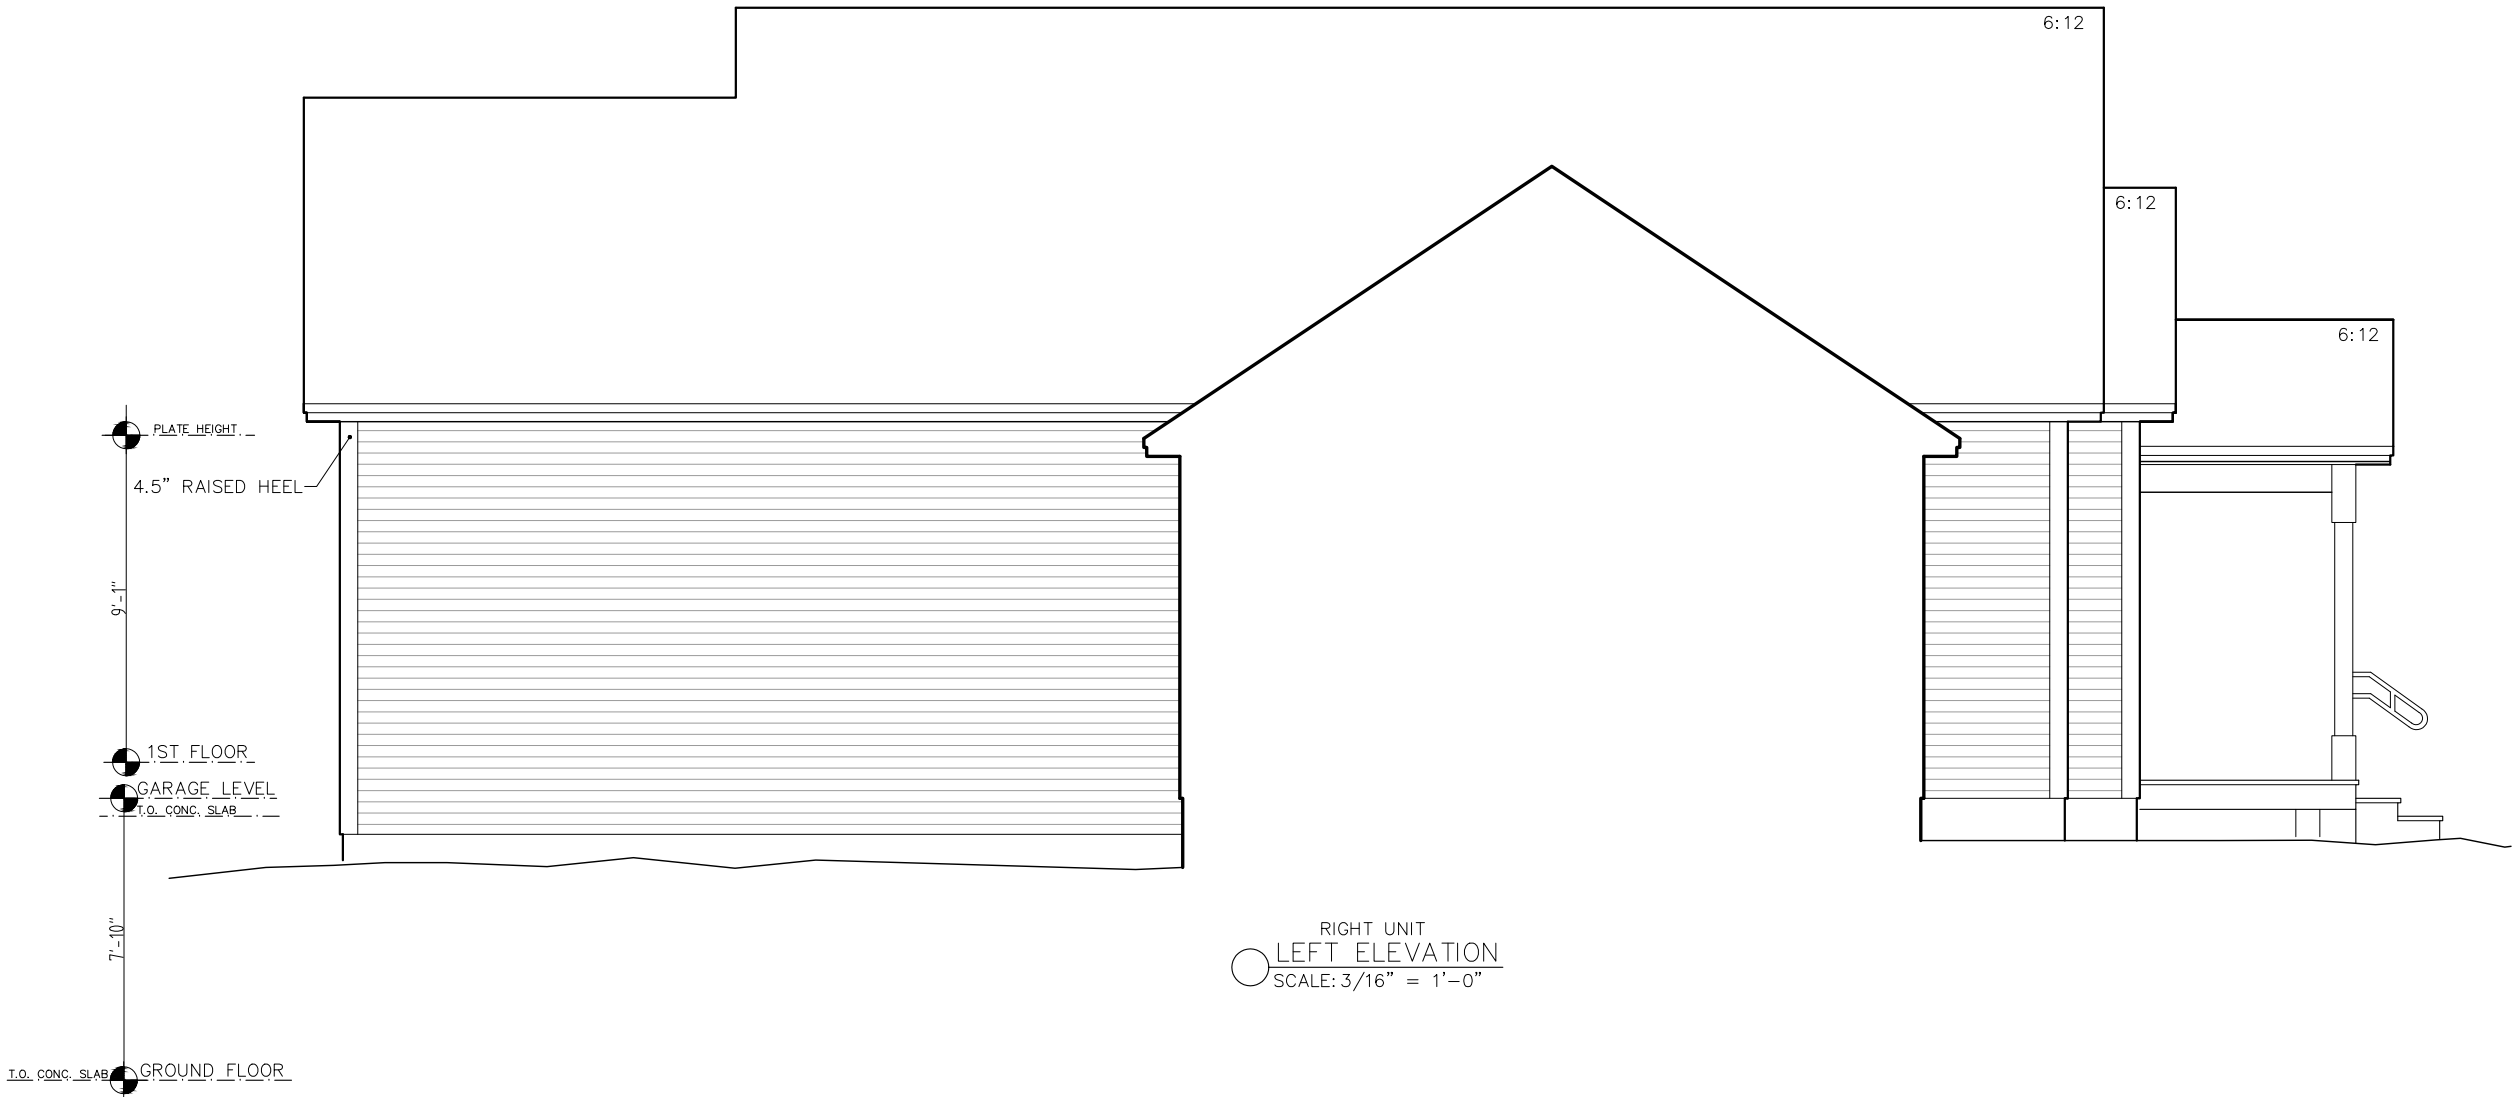

DOGWOOD CIRCLE

CARDINAL

REV.
09/02/26
09/03/26
09/04/26



1037 HINESBURG ROAD / SUITE A / S. BURLINGTON, VT 05403
SCALE: 3/16" = 1'-0" DATE: 08/26/26

5/7



DOGWOOD CIRCLE

CARDINAL

REV.
09/02/26
09/03/26
09/04/26



1037 HINESBURG ROAD / SUITE A / S. BURLINGTON, VT 05403
SCALE: 3/16" = 1'-0" DATE: 08/26/26

7/7



RIGHT UNIT
RIGHT ELEVATION
SCALE: 3/16" = 1'-0"

DOGWOOD CIRCLE

CARDINAL

REV.
09/02/26
09/03/26
09/04/26



1037 HINESBURG ROAD / SUITE A / S. BURLINGTON, VT 05403
SCALE: 3/16" = 1'-0" DATE: 08/26/26

